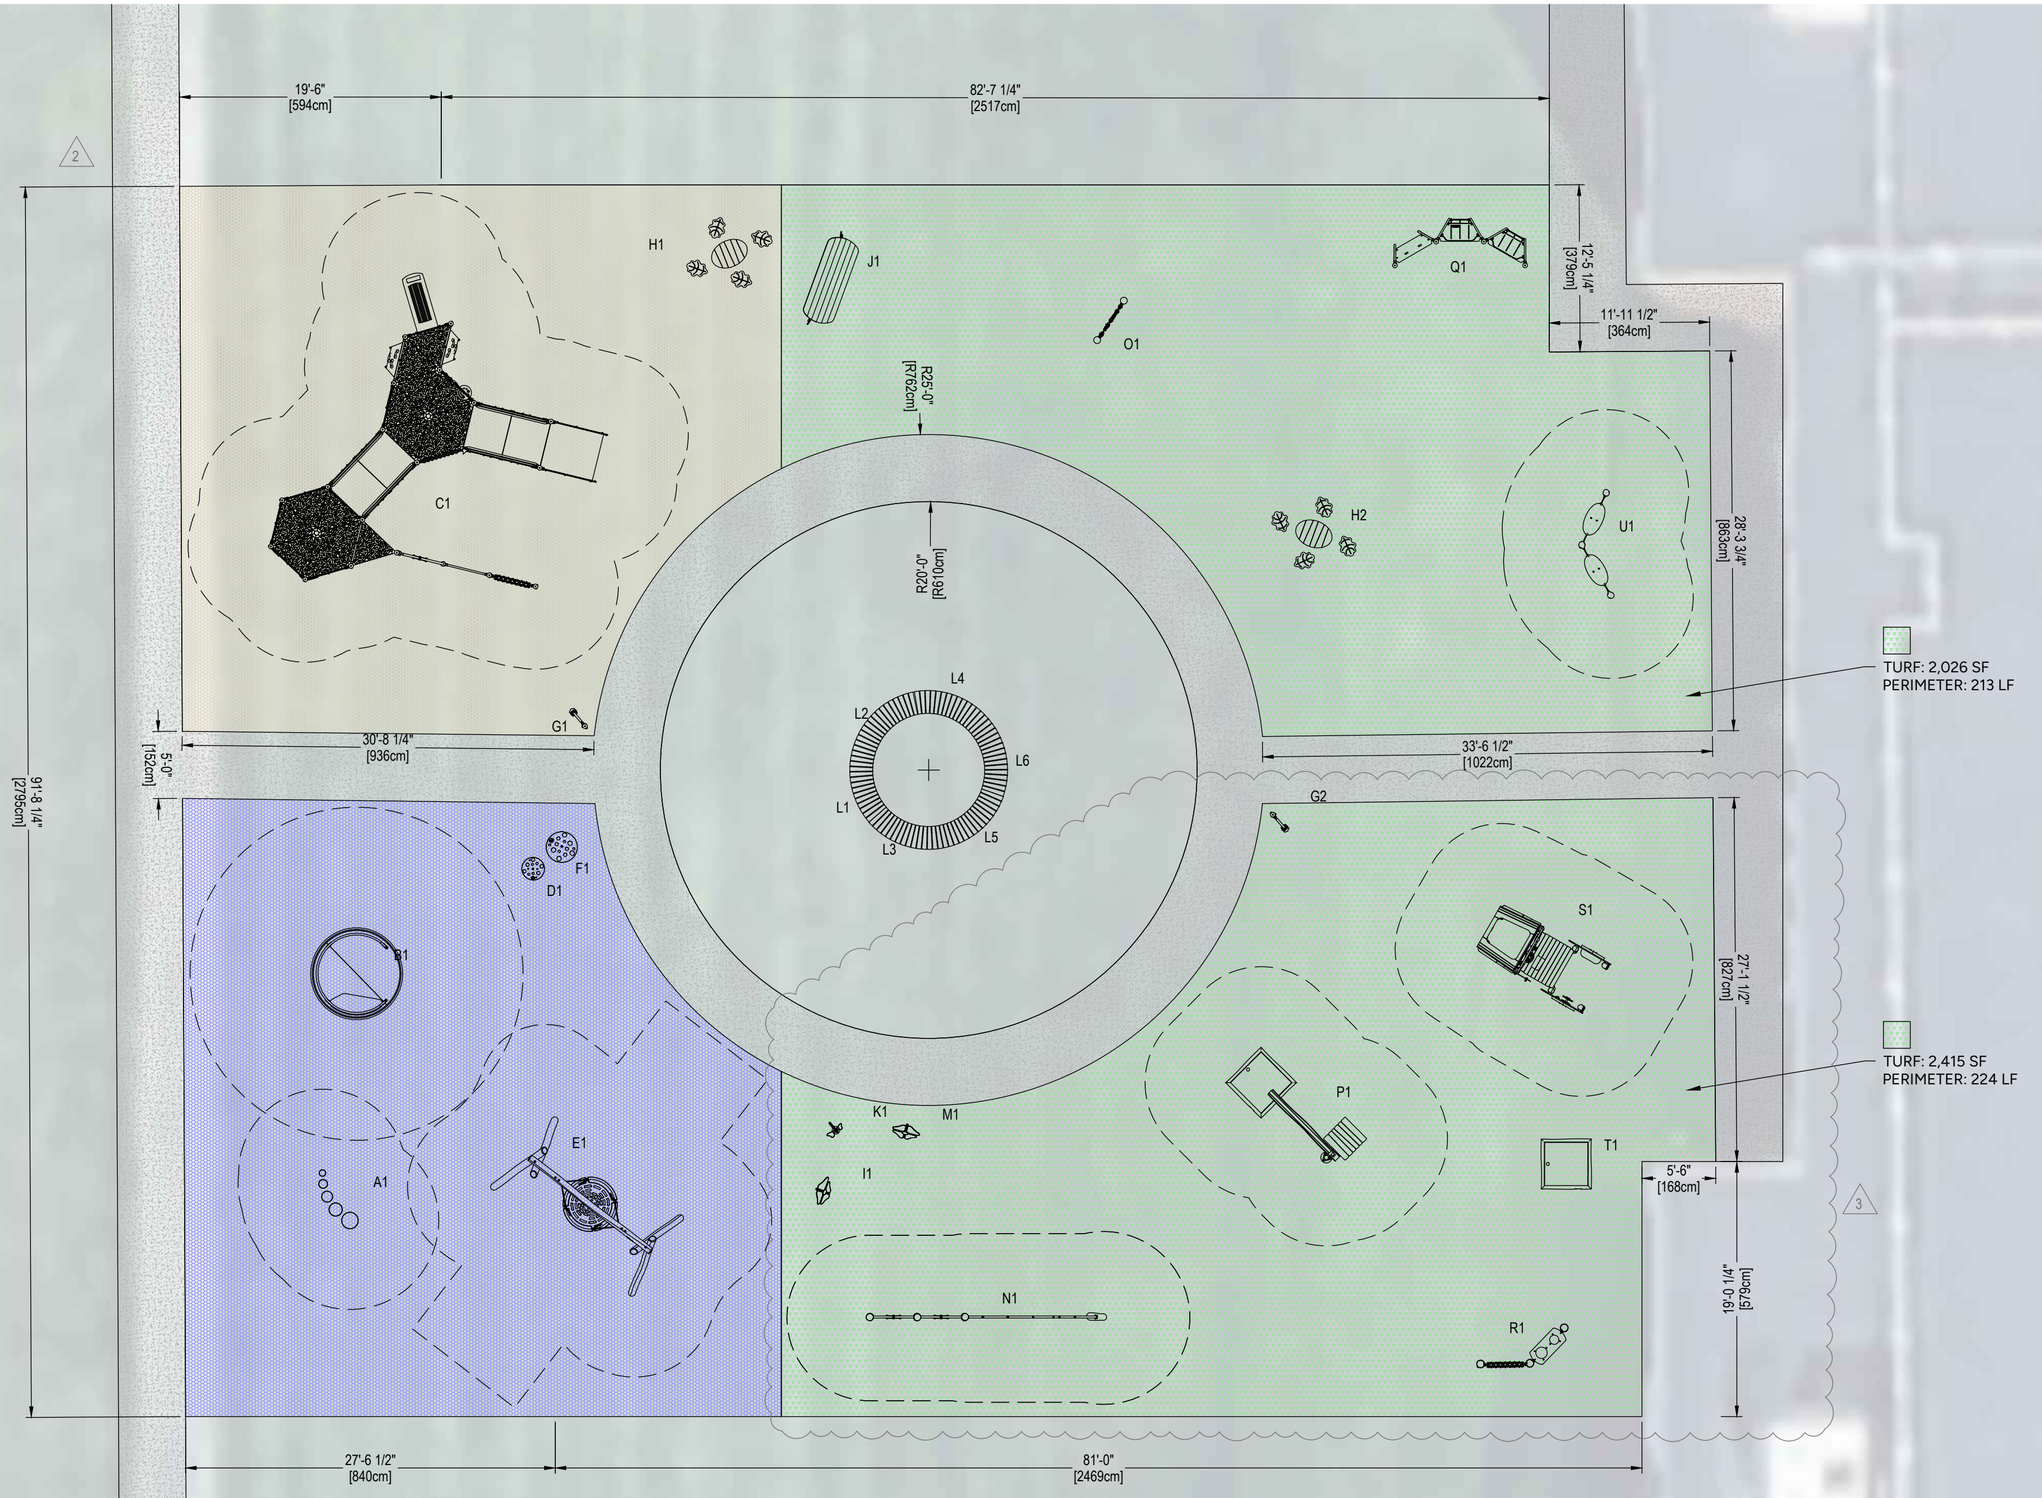


#	Product Number	Product Name	M.F.H.	Count
A	FRN-TD-XX	Freenote Tuned Drums	3'6"	1
B	PCM157-CUSTOM_20506527	Universal Carousel	1'3"	1
C	PCMP716299-ASTM	Custom Tower w/ Ramp	5'5"	1
D	FRN-MUSH-SML-XX	Freenote Mushroom, Small	0'0"	1
E	NRO922-CUSTOM_20506525	Swing Frame, Basket Seat	7'8"	1
F	FRN-MUSH-LRG-XX	Freenote Mushroom, Large	0'0"	1
G	PCMP714552-ASTM	Talk Tubes, Pair	0'0"	2
H	NRO933318-ASTM	Kids Table w/ 4 Sitting Leaf Poles	0'0"	2
I	FRN-FWR-Y-XX	Freenote Flower - Yellow	0'0"	1
J	NRO610-xx01	Play & Learn Blackboard	0'0"	1
K	FRN-BFLY-O-XX-T	Freenote Butterfly - Orange	0'0"	1
L	PAR1005-xx21	Rumba Bench, Curved, 60"	0'0"	6
M	FRN-FWR-I-XX-T	Freenote Flower - Indigo	0'0"	1
N	NRO933041_ASTM_CSA_2d	Spider Net With Sensory Panels	6'11"	1
O	NRO934591-ASTM	Nature Themed Play Panel	0'0"	1
P	NRO508-0601	Water Channel with Splash Table	0'7"	1
Q	PCM703-0002	Meeting Point with Bench	0'0"	1
R	NRO613-xx01	Music Play Panel 2	0'0"	1
S	NRO563-1001	Jungle 4x4	0'11"	1
T	NRO506-0601	Splash Table	0'0"	1
U	NRO931286-US	Robinia 2-Seat Hammock	2'4"	1

50/50 BEIGE/ BLACK PIP AREA: 1,640 SF
PERIMETER: 163 LF

50/50 BLUE/ BLACK PIP AREA: 1,850 SF
PERIMETER: 173 LF

TURF AREA: 4440 SF

3

SPRING GROVE YMCA PLAYGROUND

1472 Roths Church Rd.
Spring Grove, PA 17362
Site Plan - Ages 2-5, 5-12

0 8 16
1/8"=1'-0" ON 18" x 24" SHEET

N

KOMPAN®

MANUFACTURER'S SHOP DRAWING:

FOR USE BY CONTRACTOR, ENGINEER, OR DESIGN PROFESSIONAL OF RECORD. SEE SIGNED SALES PROPOSAL FOR COMPLETE SCOPE TO BE PROVIDED BY KOMPAN OR REPRESENTING AGENCY. CONFIRM FINAL PLAN AND SCOPE WITH KOMPAN SALES REP OR PROJECT MANAGER PRIOR TO USE FOR REVIEW, PERMITTING, OR CONSTRUCTION.

TO BE READ CONTINGENTLY WITH KOMPAN'S STANDARDS FOR SITE PREPARATION, MATERIALS AND INSTALLATION PROCESSES; PROVIDED AFTER EQUIPMENT PURCHASE. A COMPLIANT PLAYGROUND TO KOMPAN'S STANDARDS MUST SATISFY ALL REQUIREMENTS IN THE CODE OF CONDUCT.

SLAB BY OTHERS UNLESS OTHERWISE NOTED. FOR SURFACE MOUNT OPTIONS, THE CONCRETE REQUIREMENTS MAY BE UP TO 5½" OF 3,500 PSI MINIMUM COMPRESSIVE STRENGTH. CONTACT KOMPAN FOR SPECIFIC PRODUCT REQUIREMENTS. ALL COMPOSITE STRUCTURES SHOWN REQUIRE A SITE GRADE OF 2% MAXIMUM, 1% OPTIMAL. SPECIFICATIONS FOR EACH KOMPAN STRUCTURE MAY BE FOUND AT KOMPAN.COM/KOMPANMASTER

DIMENSIONS OF PLAY AREA, SIZE AND ORIENTATION, LOCATIONS OF ALL EXISTING UTILITIES, EQUIPMENT AND SITE FURNISHINGS TO BE FIELD VERIFIED PRIOR TO CONSTRUCTION.

PREPARED AND PRINTED IN USA BY KOMPAN © 2026 KOMPAN, INC. AUSTIN, TX. USA
800-426-9788

SALES REPRESENTATIVE			
Justin Bull			
REVIEW BY	DRAWN BY	DATE	SHEET
DESIGN	MarNgu	07.29.26	K1.0
REV. NO.	REV. BY	REV. DATE	
3	KATJAC	26-0924	
REV. NOTES			
EQP/LAY			

LAYOUT IS IN ACCORDANCE WITH ASTM F1487