WORK SESSION

Thursday, November 5, 2026 Following Finance Committee
Educational Services Center (ESC), 401 E. Hancock Street, Lansdale, PA 19446

1.	**Opening of Meeting**	
1.A.	*Call to Order*	
1.B.	*Pledge of Allegiance*	
2.	**Audience of Citizens**	
3.	**Superintendent's Report - Non Consent Items**	**Speaker(s):** Dr. Todd Bauer
3.A.	*Student Agreements*	
3.B.	*Recommend the election of Zachary Trump as the non-member Treasurer of the Board of School Directors*	
3.C.	*Updated Corporate Authorization Resolution*	
3.D.	*Retroactive Approval of Electricity Contract as recommended by Provident Energy*	
3.E.	*BP-2: EC Change Order #04*	
3.F.	*BP-2: GC Change Order #08*	
3.G.	*BP-2 Change Order #07 - Furnish and installation of Greenhouse C-Pod*	
4.	**Other Business**	
4.A.	*PAYS 2025 Data*	**Speaker(s):** Dr. Neil Broxterman
5.	**Adjournment**	**Speaker(s):** President Ramic

EXHIBIT DS - CONFIRMATION
FIRM ELECTRIC POWER

THIS FIRM ELECTRIC POWER CONFIRMATION is effective 10/20/2026 by and between WGL Energy Services, Inc. ("Seller") and North Penn School District ("Buyer") for the sale and delivery of Buyer's full requirements for Electric Power for all accounts listed on Attachment A and is subject to the terms and conditions of the Base Agreement executed by both parties. Buyer agrees that Seller's delivery obligations hereunder are subject to, and depend upon, verification by Buyer's Utility that the accounts herein meet the requisite utility load profile and rate classification.

Buyer agrees to use its best efforts to inform Seller of any changes that will have a material effect on the load of the accounts served under this Confirmation.

TYPE OF SERVICE:
Buyer will purchase, and Seller will sell, Electric Power to the Delivery Point for Buyer's account which shall include all necessary (a) electric energy and congestion services obtained from wholesale suppliers active in the energy market administered by PJM, (b) generation capacity obtained from generators that participate in Reliability Pricing Model auctions conducted by PJM, (c) Network Integrated Transmission Service (NITS) including enhancements, expansion and reallocation provided by transmission providers subject to the PJM Open Access Transmission Tariff (OATT), (d) ancillary services provided by PJM for reliability including, but not limited to, reactive services and reserves, (e) auction revenue rights credits administered by PJM ("PJM Costs" are defined as (b) through (e)) and (f) energy deliveries that comply with applicable state Renewable Portfolio Standards (RPS) and local utility tariff requirements ("Utility Costs"). Seller is obligated to deliver, and Buyer is obligated to purchase, said Electric Power under all circumstances except Force Majeure.

BUYER'S UTILITY:
The Utility

** The Price does not include applicable Gross Receipts Taxes and Buyer shall be billed for applicable Gross Receipts Taxes as a separate line item on Seller's invoice to Buyer.

BILLING:
Utility Billing

TAX:
Buyer must provide to Seller a tax exempt certificate or other documented evidence of Buyer's tax exempt status for accounts covered under this Confirmation prior to the effective account enrollment date. If Buyer fails to provide Seller such documentation, Seller shall be obligated to bill Buyer for the applicable sales tax.

In Process

TARIFFS AND REGULATIONS:
If, after this Confirmation is executed, any of Seller's costs to supply Electric Power hereunder increase from the costs that underlie the Fixed Price because (1) FERC issues an order or PJM revises its OATT, an operating protocol, or market rule, (2) a PJM Emergency Operations Event occurs, (3) a change in Federal, State or Local law is enacted, or (4) the applicable Public Service Commission issues an order, or Buyer's utility revises its tariff, an operating protocol or market rule, then Seller shall pass through such cost increases with an appropriate allocation to Buyer by separate monthly charge. Seller shall provide Buyer with a written explanation describing the charge in reasonable detail, upon request.

If, at the time this Confirmation is executed, any month(s) of the term of this Confirmation extends beyond the last published Capacity Base Residual Auction, the Capacity cost estimates underlying the Price hereunder will be utilized based on the last Base Residual Auction results, as may be adjusted or corrected by PJM and as approved by FERC. To the extent actual Capacity costs differ from the Capacity cost estimates underlying the Price, Seller shall pass through such cost increases or decreases as appropriate.

To the extent Capacity and/or Transmission are included in the Price, Seller reserves the right to adjust the Price to reflect recovery of Capacity and Transmission costs attributable to (1) Buyer's participation in PJM Demand Response or local utility Net Metering programs during the term of this Confirmation, or (2) increased Capacity and Transmission costs caused by the effect of any distributed generation and/or peak shaving devices which were in use at any time during the twelve (12) months prior to this Confirmation. This condition does not apply to any emergency generation used solely in the event of a power outage.

ADD/DELETE PROVISION:
Buyer shall have the right to terminate the forward volume commitments for any location subject to the limitation that no more than 5% of the estimated aggregated annual volumes of Buyer's accounts under this Confirmation can be terminated in each 12 month period following the commencement of the deliveries hereunder. Volumes above that 5% level would be subject to the Sec.VII B. "Default and Remedy" provision in the Base Agreement. Buyer may add accounts to the Agreement subject to the limitation that no more than 5% of the estimated aggregated annual volumes of Buyer's accounts under this Confirmation can be added in each 12 month period following the commencement of the deliveries hereunder. In the event of a sale of any location by Buyer at which covered services are being provided under this Confirmation, Buyer shall provide written notice of such sale to Seller and will make "best efforts" to notify the Seller as soon as possible and prior to the closing of the sale.

HOLDOVER PROCESS:
Unless Buyer and Seller agree to execute a new confirmation, this Confirmation shall remain in effect on a month-to-month basis at an applicable Monthly Fixed Price for each subsequent monthly meter read period after the end of the initial Term of this Confirmation. Each Monthly Fixed Price shall be established the 25th day of the calendar month preceding the applicable calendar month of delivery. Either party may cancel such holdover confirmation either by executing a new confirmation, or by providing written notice of cancellation. Upon the provision of such notice by either Party, Seller shall terminate the confirmation in accordance with utility drop rules and procedures.

BUYER NAME:

North Penn School District

Term/Price - Fixed Price Capacity and Transmission Pass Through

TERM:
From the June 2027 meter read date to the July 2030 meter read date. (37 months)

PRICE: For deliveries hereunder, Buyer shall pay Seller a Price equal to $64.9300/MWh ($0.06493/kWh) plus the following charges:

01. Hourly energy charge included in price above;
02. Capacity charge which shall be the current PJM Zonal Capacity Price(s) net of the current PJM Zonal CTR credit from the PJM RPM auction multiplied by current Capacity PLC of the account as provided by Utility adjusted for the current PJM Forecast Pool Requirement and current PJM Zonal Scaling Factor, multiplied by the number of days in the billing period;
03. Transmission charge which shall be the sum of: (1) Current regulated Network Integrated Transmission Service rate(s) for deliveries to the Utility Zone, and (2) Current Transmission Enhancement Charges less any Transmission Enhancement Credits for the Utility zone, multiplied by current Transmission PLC of the account as provided by Utility, multiplied by the number of days in the billing period;

If at any time accounts served under this Fixed Rate Confirmation were converted from an executed LMP Rate Confirmation, this Fixed Rate Confirmation supersedes such LMP Rate Confirmation for the term specified above.

All prices quoted are subject to change prior to written confirmation by Seller. All prices are quoted at the Delivery Point, including line losses to the Buyer's facilities, in $ per Kilowatt (kw) or Kilowatt--hour (kwh) unless otherwise noted.

The undersigned represents, warrants and agrees to provide documentation, upon Seller's request, that the undersigned has the contractual authority, either as representing Buyer as a principal, or as Buyer's authorized agent, to bind Buyer for the supply service being purchased hereunder.

This Confirmation is agreed to on the date first written above by: Tax Exempt Documents To Follow

Buyer's Signature: Docusigned by: Jessica Todd 45FAAB5251E349E... **Title:** School Board Secretary

Print Name: Jessica Todd **Tax Exempt:** **Yes** x **No** _____ **Partial** _____ **Date:** Oct-22-2026

In Process

Seller: WGL Energy Services, Inc.

By: _____ Date: _____

Dan Schilens, Vice-President

Business Development Manager: Janice Martorano

65814.246830.001: North Penn School District
Attachment "A": Account Information (20 account(s))
Exhibit DS Account Data

Business Development Manager: Janice Martorano Phone: 703-333-3777 Email: janice.martorano@wglenergy.com

Customer	Account #	Address	LDC	Rate Class/Load Profile
North Penn School District	**1013681625 (N)**	139 E Hancock Rd Gwyn-Nor ES North Wales PA 19454	PCO	GS(GS)/101
North Penn School District	**7501664455 (N)**	1641 Supplee Rd Gwynedd Square ES Lansdale PA 19446	PCO	GS(GS)/101
North Penn School District	**4186019012 (N)**	1700 Fairground Rd RR 1 Hatfield ES Hatfield PA 19440	PPL	L4L(L4L)/L4L
North Penn School District	**3771429450 (N)**	Inglewood ES Lansdale PA 19446	PCO	GS(GS)/101
North Penn School District	**3295820237 (N)**	201 Summit St North Wales ES North Wales PA 19454	PCO	GS(GS)/101
North Penn School District	**9210709773 (N)**	1610 Allentown Rd Walton ES Kulpsville PA 19443	PCO	GS(GS)/101
North Penn School District	**8592521542 (N)**	200 Bridle Path Rd Bridle Path ES Lansdale PA 19446	PCO	GS(GS)/101
North Penn School District	**0900083276 (N)**	1210 Snyder Road WNPV Radio Station Lansdale PA 19446	PCO	GS(GS)/101
North Penn School District	**5265021006 (N)**	Oak Park ES Lansdale PA 19446	PPL	L4L(L4L)/L4L
North Penn School District	**9461119332 (N)**	139 E Hancock Rd Gwyn-Nor ES North Wales PA 19454	PCO	GS(GS)/101
North Penn School District	**1002953070 (N)**	Kulp ES Hatfield PA 19440	PCO	GS(GS)/101
North Penn School District	**0477256917 (N)**	1340 Valley Forge Rd North Penn HS Lansdale PA 19446	PCO	HT(HT)/151
North Penn School District	**0427021001 (N)**	Elroy Rd Pennfield MS Hatfield PA 19440	PPL	OP3(OP3)/OP3
North Penn School District	**0805290774 (N)**	1201 E Walnut St Pennbrook MS North Wales PA 19454	PCO	GS(GS)/101
North Penn School District	**0281024020 (N)**	2374 N Penn Rd Northbridge School Hatfield PA 19440	PPL	GS-3(GS3)/GS3
North Penn School District	**9112643966 (N)**	Nash ES Harleysville PA 19438	PCO	GS(GS)/101
North Penn School District	**3065285007 (N)**	698 Knapp Rd Knapp ES Lansdale PA 19446	PCO	GS(GS)/101
North Penn School District	**8485945096 (N)**	1221 STUMP RD Montgomery ES Montgomeryville PA 18936	PCO	GS(GS)/101
North Penn School District	**9213662996 (N)**	1610 Allentown Rd Road Sign Kulpsville PA 19443	PCO	GS(GS)/101
North Penn School District	**8137518856 (N)**	1201 E Walnut St Pennbrook MS Bus Heaters North Wales PA 19454	PCO	GS(GS)/101

In Process

NATURAL GAS, ELECTRIC POWER AND RENEWABLE ENERGY PRODUCTS PURCHASE AND SALES BASE AGREEMENT Between WGL Energy Services, Inc. and North Penn School District

THIS BASE AGREEMENT FOR THE PURCHASE AND SALE OF NATURAL GAS, ELECTRIC POWER, AND RENEWABLE ENERGY PRODUCTS dated 10/20/2026 by and between WGL Energy Services, Inc. ("Seller") and North Penn School District ("Buyer"). Buyer may purchase, and Seller may sell Natural Gas, Electric Power and Renewable Energy Products in accordance with the terms and conditions of this Base Agreement and executed Confirmations (together "Agreement"). In the event of a conflict of any provision(s) of this Base Agreement and any provision(s) of an executed Confirmation, the provision(s) of the executed Confirmation will prevail.

I. EFFECTIVENESS

This Base Agreement shall supersede any prior base agreement executed by the Parties; provided that any confirmation that is in effect at the time of the execution of this Base Agreement shall continue to be subject to the terms and conditions of the applicable prior base agreement until the term of such confirmation expires. The terms and conditions of this Base Agreement as well as the definitions set forth in Annex A (as Seller may propose to update from time to time with notice to Buyer) hereto shall apply to any Confirmation agreed to by Buyer and Seller pursuant to Section VI below, and this Base Agreement shall remain in effect, notwithstanding any intervening periods of time during which no Confirmation is in effect, unless canceled by either Party upon thirty (30) days' notice to the other; provided that any Confirmation that is in effect at the time of such notice of termination shall remain in effect until the term of that Confirmation expires. A legally binding Agreement shall be comprised of this Base Agreement and an executed Confirmation for the purchase and sale of Natural Gas, Electric Power and/or Renewable Energy Products as the case may be, each a separate commodity. A purchase and sale of Renewable Energy Credits (RECs) is not a purchase and sale of the Electric Power itself. A purchase and sale of Carbon Offsets is not a purchase and sale of the Natural Gas itself. Each of the foregoing commodities may be purchased separately and independently of each other, or jointly in the case of Electric Power bundled with RECs and in the case of Natural Gas bundled with Carbon Offsets.

II. DELIVERY ANDTITLE TRANSFER OF ENERGY PRODUCTS

A. Delivery Point. The Delivery Point for all Natural Gas purchased and sold hereunder is the point of interconnection between the transporting interstate pipeline and the Local Gas Distribution Company (LDC) in whose territory Buyer is located. The Delivery Point for all Electric Power purchased and sold hereunder shall be the point of interconnection between the applicable transmission service provider's transmission system and the Local Electric Distribution Company (EDC) in whose territory Buyer is located. Seller will schedule Natural Gas or Electric Power to the Delivery Point for Buyer's account. The Delivery Point for each REC shall be the Seller's account in an applicable electronic REC tracking system where the REC is retired on behalf of the Buyer. The Delivery Point for each Carbon Offset shall be from the Seller's account in an applicable Carbon Offset Tracking Registry where the Carbon Offset is retired on behalf of the Buyer.

B. Title Transfer. Title to all Natural Gas and Electric Power will pass from Seller to Buyer at the Delivery Point. Seller warrants that it shall have good and marketable title to the Natural Gas and Electric Power to be delivered under this Agreement. Seller further warrants that it shall have good and marketable title to all "Renewable Energy Products" that it shall sell to Buyer hereunder, that all RECs contained in such products shall be registered with, transferred from and retired on the tracking system of a regional transmission organization and shall be transferred by contract-path auditing and through the recognized tracking system, and that Carbon Offsets contained in such products shall be registered with, transferred from and retired on a legally binding Carbon Offset Tracking Registry.

C. Delivery to Buyer's Facilities. Delivery of Natural Gas and Electric Power to Buyer's facilities shall be by separate delivery service agreement between Buyer and Buyer's LDC/EDC and shall be subject to the applicable tariffs of Buyer's LDC/EDC. Buyer will be responsible for paying all LDC/EDC charges associated with the delivery of Natural Gas and Electric Power from the Delivery Point to Buyer's facilities; Seller is not a party to Buyer's delivery service agreements with Buyer's LDC/EDC. The parties hereby agree that Electric Power and Natural Gas delivered by Seller to and received by Buyer at the Delivery Point is a good that is existing, identifiable, and moveable at the time of identification to the contract for sale, and for which title has transferred to Buyer pursuant to Section II.B of this Base Agreement.

D. Notice Obligations. Seller agrees to notify Buyer of circumstances that may affect the delivery of Natural Gas and Electric Power by Seller, and Buyer agrees to notify Seller if Buyer's non-weather-related usage of Natural Gas or Electric Power changes due to the installation of on-site peak shaving, back-up or on-site Electric Power generation, demand response program or other energy-saving measure not in effect at the time of the execution of this Agreement or at the time of the execution of a Confirmation. Buyer also agrees to notify Seller of Buyer's enrollment or participation in an EDC 'Net Metering' program(s). Each notice and other communication required hereunder or otherwise required pursuant to any legal proceeding to which Seller and Buyer are parties-in-interest will be in writing and will be sent to each of the parties listed below by (1) email or (2) either: (a) delivered in person; (b) sent by certified mail, return receipt requested; or (c) delivered by a recognized delivery service with acknowledgement of receipt. Such notice will be deemed to have been given on the date of its delivery, if emailed or delivered to each of the parties thereto at the respective addresses set forth below.

E. Balancing. Balancing of Natural Gas deliveries at the Delivery Point shall be in accordance with applicable tariffs of Buyer's LDC. If an imbalance penalty is assessed by Buyer's LDC, the Party causing the penalty will be responsible for paying the penalty. Settlement of Electric Power deliveries to the Delivery Point shall be in accordance with applicable tariffs of Buyer's EDC and PJM Open Access Tariff.

III. AGENCY

Buyer appoints Seller to act as Buyer's agent in accordance with this provision. Buyer authorizes Seller to obtain information about Buyer's LDC/EDC account (e.g., account numbers, billing history, payment history, historical usage, projected usage, meter readings and characteristics of service), to make nominations, to schedule, to balance, to make settlement, to obtain Buyer's credit and payment information, and to perform all duties necessary to deliver Natural Gas, Electric Power or Renewable Energy Products, as the case may be, to Buyer.

IV. BILLING, PAYMENT, CREDIT AND TAX

A. Billing. Buyer's LDC/EDC, acting as Seller's billing agent, shall bill Buyer monthly for purchases made under this Agreement. Buyer shall pay the bill in accordance with the LDC/EDC payment terms. If during the effectiveness of this Agreement, Buyer's Utility adopts purchase of receivables discount rates applicable to one or more of Buyer's accounts covered by this Agreement that in Seller's sole discretion would increase Seller's costs, Seller shall have the right to notify and bill Buyer directly for deliveries to such accounts at no additional cost or change in payment terms to Buyer. For accounts billed directly by Seller, payment shall be due to Seller within twenty (20) days after receipt of the invoice, unless otherwise agreed in writing.

B. Late Payment Charges. For bills sent by the LDC/EDC as Seller's agent, the late payment practice pursuant to the tariff of the LDC/EDC shall apply. For accounts billed directly by Seller, bills not timely paid shall bear interest at a rate of 1% per month from the due date.

C. Credit. Upon the request of the Seller, Buyer shall provide Seller with financial statements prepared in accordance with generally accepted accounting principles or such other applicable principles then in effect. Buyer represents and warrants (1) that all such information supplied shall be true, accurate and complete in every material respect, (2) that it has not filed, planned to file or have had filed against it, any proceedings at law or in equity before any court, including bankruptcy proceedings, that are likely to affect the legality, validity or enforceability against it of this Agreement, (3) that it is and shall remain financially able to continue its business, and (4) that it shall notify Seller promptly if it becomes aware of any situation that may alter its financial abilities in relation to item (3). Upon the request of Seller, Buyer shall provide financial assurance to Seller (in the form of cash collateral, Letter of Credit, or Parent Company Guarantee, or such other form as reasonably required by Seller), if Seller reasonably determines that Buyer's financial circumstances warrant the provision of such assurances. Such financial circumstances shall include, but not be limited to, Buyer being sixty (60) days or more delinquent in making payments under an executed Confirmation and a material deterioration in Buyer's creditworthiness. Financial assurance to be posted shall be delivered or transferred on or before the close of the fifth (5th) Business Day following its written demand. A failure by Buyer to comply with the terms of this Section IV.C shall be deemed a material breach of this Base Agreement.

D. Taxes. Seller will be responsible for all taxes assessed prior to the Delivery Point. Buyer will be responsible for all taxes assessed at the Delivery Point and thereafter, including any gross receipt taxes or sales taxes levied on the sale of Natural Gas, Electric Power or Renewable Energy Products. Applicable taxes will be collected on all Natural Gas, Electric Power, and Renewable Energy Product sales made under an Agreement unless Buyer provides Seller with a valid tax exemption certificate or other evidence of exemption. If Buyer fails to provide Seller with such documentation, Seller shall be obligated to bill Buyer for the applicable sales tax.

V. TARIFFS AND REGULATIONS

An Agreement executed hereunder is subject to (1) all applicable federal, state and local laws, (2) all applicable state and federal rules and regulations, (3) state regulatory commission-approved tariffs of Buyer's LDC/EDC, (4) Federal Energy Regulatory Commission-approved tariffs of transporting interstate pipelines, and (5) FERC-approved Open Access Tariffs (OATs) of transmission service providers, as such tariffs may be amended or superseded from time to time. Further, this Agreement is contingent upon the continuation of all necessary regulatory approvals and authorizations. If a change in any law, regulation or utility tariff becomes effective and such change imposes additional costs to Seller, then Seller shall have the right to pass through such cost increase to Buyer by a separate monthly charge unless Buyer and Seller agree to a price adjustment as allowed by a Confirmation. Upon request, Seller shall provide Buyer with a written explanation describing the cost increase or loss in reasonable detail.

VI. CONFIRMATION PROCESS

From time to time, Seller shall offer to supply Buyer with Natural Gas, Electric Power and/or Renewable Energy Products by transmitting to Buyer proposed, unexecuted Confirmations. Buyer may indicate acceptance of the terms and conditions of an offer by signing a Confirmation and returning it to Seller. The Confirmation will not become binding on Seller unless and until Seller countersigns the Confirmation and returns it to Buyer, provided that upon receipt of an executed Confirmation from Buyer, Seller shall use all reasonable efforts to lock Buyer's contract price for Buyer, provide Buyer or Buyer's consultant, if applicable, confirmation of such price lock in writing, if requested, Seller shall countersign said Confirmation, and return it to Buyer. Notwithstanding the foregoing, Seller may indicate acceptance of a Buyer's price lock via e-mail from Seller to Buyer, and such documentation shall be considered acceptance of such pricing and terms as outlined in such email.

VII. MISCELLANEOUS

A. Force Majeure. Except for payments that are due, a force majeure event shall, upon notice from the Party claiming force majeure to the other Party, excuse the Party claiming force majeure from performance during the event. In the event of force majeure, the Party claiming force majeure shall notify the other Party of a force majeure event within ten (10) days of the occurrence of the event and shall use due diligence to restore its ability to meet its obligations under this Agreement. Force majeure means those events not reasonably foreseeable on the effective date hereof and not within the reasonable control of the Party claiming force majeure including but not be limited to acts of God; changes in governmental regulations; force majeure events of Buyer's LDC/EDC, transporting pipelines, or transmission service providers, any required or lawful action of Buyer's LDC/EDC, transporting pipelines, or transmission service providers that curtail or interrupt Natural Gas or Electric Power delivery, outages of generating facilities or other service providers Seller uses to provide Electric Power to Buyer hereunder, the breakdown of equipment, malfunctioning equipment, non-performance by third-party transporters, fire, explosion, civil disturbance, strikes, sabotage, pandemics, action or restraint by court order or public or governmental authority, or other government appropriation or curtailment of Natural Gas or Electric Power usage.

B. Default and Remedy. Any failure by a Party to perform any material obligation hereunder, including Seller's obligation to deliver and Buyer's obligation to purchase and pay for deliveries, shall constitute a default. The non-defaulting Party may terminate this Agreement by providing the defaulting Party ten (10) days prior written notice of the default and an opportunity to cure the default. Termination of this Agreement for a default that is not cured shall be without waiver of the non-defaulting Party's right to claim direct damages. If Seller terminates this Agreement for non-payment, Buyer shall be liable for all reasonable costs, including legal fees, associated with the collection of outstanding balances. If Buyer terminates the Agreement prior to expiration of an underlying, executed Confirmation, or is otherwise in default for a failure to either purchase or pay for deliveries, Seller may seek to collect damages based on current market conditions associated with the Buyer's supply, including but not limited to the costs of terminating supply contracts put in place by Seller as a result of entry into one or more executed Confirmations between Seller and Buyer under this Base Agreement. In assessing damages for such default, Seller shall not be required to enter into a replacement transaction if market conditions will not allow the full mitigation of economic harm to Seller. For an unexcused failure to deliver by Seller or an unexcused failure to take delivery by Buyer, the affected, non-defaulting Party, acting in a commercially reasonable manner, shall be limited to the sole and exclusive remedy of direct, actual damages. NEITHER PARTY SHALL BE LIABLE FOR ANY SPECIAL, PUNITIVE, INDIRECT, INCIDENTAL, OR CONSEQUENTIAL DAMAGES, INCLUDING BUT NOT LIMITED TO ANY LIABILITY FOR LOST PROFITS OR INTERRUPTION OF BUSINESS.

C. Authority. The undersigned, who executes this Agreement and any Confirmation on behalf of each Party, represents and warrants that such undersigned has the contractual authority, either as representing that Party as a principal, or as that Party's authorized agent, to bind such Party for whom the Natural Gas, Electric Power and/or Renewable Energy Products is being purchased.

D. Integration of Agreement. This Agreement constitutes the entire agreement between Seller and Buyer. No statement, promise or inducement made by either Party which is not contained in or derived from this Agreement shall be valid or binding. Each Party acknowledges that Natural Gas, Electric Power, and/or Renewable Energy Products will be purchased independently from one another, or jointly in the case of Electric Power bundled with RECs and in the case of Natural Gas bundled with Carbon Offsets, and each purchase will have its own associated Confirmation. In no way does a purchase or sale of one of the aforesaid commodities between Buyer and Seller mean that Buyer is required to buy or that Seller is required to sell any other of the aforesaid commodities.

E. Severability. If any part, term or provision of this Agreement is specifically held to be illegal or in conflict with any applicable law or regulation, the validity of the remaining portions or provisions shall not be affected, and the rights and obligations of Seller and Buyer shall be construed and enforced as if the Agreement did not contain the particular part, term, or provision so held to be illegal or in conflict.

F. Assignment. Seller may transfer, assign or sell this Agreement: (a) in connection with any financing; (b) to any of its affiliates; (c) to anyone succeeding in interest to all or substantially all of Seller's assets or business; or (d) to another supplier licensed to conduct business in the State where Buyer's facilities serviced by Seller pursuant to this Agreement are located. Buyer may not assign, transfer, or subcontract this Agreement, nor any interest in this Agreement, nor delegate duties hereunder, except upon written consent of the Seller, which shall not be unreasonably withheld. Buyer may however assign this Agreement to an affiliate that has the same or better credit rating at the time of assignment without such consent. This Agreement shall inure to the benefit of, and be binding upon, the heirs, executors, administrators, and successors of the respective parties. If during the effectiveness of this Agreement, Buyer sells a premise or property to which Natural Gas or Electric Power is being delivered hereunder, Buyer may assign this Agreement to the purchaser if the purchaser has the same or better credit rating as Buyer at the time of assignment; otherwise, Buyer shall be subject to liability to Seller for damages under Section VII B hereunder.

G. Waiver. No waiver of any breach of this Agreement shall be held to be a waiver of any other or subsequent breach. Unless expressly provided otherwise in this Agreement, all remedies afforded in this Agreement shall be taken and construed as cumulative in addition to every other remedy provided herein or by law.

H. Governing Law. Buyer and Seller agree that, in the event of a dispute, this Agreement shall be governed by the laws of the jurisdiction where Buyer's facilities, being served by Seller, are located. If Buyer has facilities being served by Seller in two or more of the jurisdictions noted above, the laws of the jurisdiction where Buyer's facility with the highest annual usage of the contracted commodity (Natural Gas or Electric Power) is located shall govern.

I. WGL Energy Services Qualifications. WGL Energy Services is a subsidiary of WGL Holdings, Inc., an affiliate of Washington Gas Light Company, and an indirect subsidiary of Alta Gas, Ltd. WGL Energy Services is a retail seller of Natural Gas, Electric Power and Renewable Energy Products and is licensed in the jurisdictions set forth in Annex B.

J. Emergencies. In the event Buyer experiences an electric-related or natural gas-related emergency such as a power outage or gas leak, Buyer should immediately call its EDC/LDC.

K. Confidentiality. Each Party may designate and provide confidential pricing and customer information to the other in connection with this Agreement. Each Party agrees not to disclose such designated information to any third party during the effectiveness of the Agreement, except that each Party may disclose such information to its employees or authorized representatives that have a need to know, unless the disclosing Party first obtains the express written consent of the non-disclosing Party. Each Party shall take reasonable precautions to safeguard the confidential information of the other Party.

BUYER CONTACT INFORMATION

Buyer's Full Legal Name: North Penn School District
Buyer's Representative: Jessica Todd Title:
Address: 630 W. 8th St. Lansdale PA 19446
Telephone: 215-468-0400 Fax: Email Address: toddj@npenn.org

WGL Energy Services CONTACT INFORMATION

WGL Energy Services Representative: Janice Martorano Title: Account Manager
WGL Energy Services Address: 8614 Westwood Center Drive Suite 1200 Vienna VA 22182
Phone: 703-333-3777 Fax: 703-287-9403

The above-listed contacts may be changed by giving notice of a change to the other party in writing. Failure to provide notice in the manner set forth above will be prima facie evidence of a failure to provide adequate notice.

This Base Agreement is agreed to on the date first written above by:

Buyer: North Penn School District

Buyer's Signature: Signed by: Jessica Todd 45EAAB5251E349E... Title: School Board Secretary

Print Name: Jessica Todd Tax Exempt: Yes__X__ No__ Partial_____ Date: Oct-22-2026

Seller: WGL Energy Services, Inc.

By: _____ Date: _____

Dan Schilens, Vice-President

In Process

ANNEX A
DEFINITIONS

"Agreement" shall mean the Base Agreement and any subsequent Confirmation (either "an Agreement" or "the Agreement").

"Business Day(s)" shall mean Monday through Friday, excluding Federal Banking Holidays for transactions in the U.S.

"Buyer's Utility" shall mean Buyer's EDC or LDC.

"Confirmation" shall mean an exhibit for the purchase and sale of Natural Gas, Electric Power, Renewable Energy Credits, Carbon Offsets or Renewable Energy Products.

"Electric Distribution Company" or "EDC" shall mean Buyers electric distribution utility.

"Electric Power" shall mean electric power delivered to Buyer and includes all services necessary to deliver electric power to the Delivery Point on behalf of Buyer.

"Letter of Credit" means one or more irrevocable, non-transferable standby letters of credit issued by a U.S. commercial bank or a foreign bank with a U.S. branch with such bank having a rating of at least A- from S&P and A3 from Moody's. Costs of a Letter of Credit shall be borne by the applicant for such Letter of Credit. If Seller is provided with a Letter of Credit and Seller receives notice from the issuer that the Letter of Credit will not be renewed and twenty (20) days prior to the expiry of such Letter of Credit a replacement Letter of Credit has not been provided, then such Letter of Credit shall be valued at zero and Seller shall be entitled to demand further financial assurance.

"Local Distribution Company" or "LDC" shall mean Buyer's gas distribution utility.

"Natural Gas" shall mean natural gas delivered to Buyer and includes all Seller services necessary to deliver natural gas to the Delivery Point on behalf of Buyer, including the delivery of Certified Natural Gas.

"Carbon Offset Tracking Registry" shall mean a voluntary, auditable, industry tracking registry that is responsible for registering, transferring, trading and retiring Carbon Offsets, such as Verified Carbon Standard/Verra, Climate Action Reserve, CSA Group GHG CleanProjects Registry and other such organizations as they become organized and accepted.

"Carbon Offsets" shall mean tradeable certificates that meet the requirements of an industry-recognized certifying body that represent the reduction of a specific quantity of greenhouse gas (GHG) emissions and give the holder of the certificates the right to claim the environmental attributes generated by GHG emission reduction projects.

"Certifying Body" shall mean an industry-recognized organization that tracks, monitors and certifies the reduction of a specific quantity of greenhouse gas (GHG) emissions.

In Process

"Certified Natural Gas" shall mean Natural Gas that has been produced by companies whose operations meet the environmental, social and governance (ESG) standards, including those regarding methane emission reductions, established and independently verified by an industry-recognized organization, such as TrustWell™ Project Canary Certification and other such organizations as they become organized and accepted.

"Credit Support Provider" means a guarantor whose long-term senior unsecured debt rating has been assigned a rating of BBB- or better from S&P or Baa3 or better from Moody's or BBB- or better by Fitch ("Rating Agency"). If any Rating Agency, or any combination thereof, or all, assigns a long-term senior unsecured debt rating, then the lower of the long-term senior unsecured debt rating shall prevail.

"Dual Billing" shall mean the Buyer being billed for Natural Gas and/or Electric Power directly by Seller and the Buyer being billed for utility distribution charges by Buyer's LDC or Buyer's EDC.

"Equitable Origins" shall mean a third party certifying body for the purpose of evaluating and verifying Certified Natural Gas.

"FERC" shall mean the Federal Energy Regulation Commission.

"Gold Standard Foundation" shall mean an independent certification program for greenhouse gas emissions (GHG) reductions (carbon offsets) sold in the voluntary market. Certification means that carbon offsets supplied to customers meet the program's high environmental and consumer protection standards for project types, locations, and verification programs reviewed by the organization. The actual percentages or metric tons of GHG emissions reductions by type may vary by a small percentage.

"Green-e® Climate" shall mean an independent certification program for greenhouse gas emissions (GHG) reductions (carbon offsets) sold in the voluntary market. The Green-e Climate logo identifies carbon offsets that meet the program's high environmental and consumer protection standards. The Green-e Carbon Offset Content Label represents the mix of project types, locations, and verification programs that are to be used to supply customers with carbon offsets. The actual percentages or metric tons of GHG emissions reductions by type may vary by a small percentage. In the case of a significant variance, a seller of Certified Carbon Offsets is obligated to provide a buyer with more accurate historical disclosure. For more information see the Green-e® Climate Code of Conduct available at www.green-e.org.

"Green-e® Energy Certified Renewable Energy Certificates" shall mean a certificate issued by an industry-recognized certifying body that represents a Renewable Energy Credit.

"Parent Company Guaranty" means guaranty in a form acceptable to Seller, acting reasonably, executed by the Credit Support Provider of Buyer.

"Regional Transmission Organization" shall mean an organization that coordinates the movement of Electric Power in a specific geographic territory to promote economic efficiency, reliability, and non-discriminatory practices while reducing government oversight.

"Renewable Energy Credits," "Renewable Energy Certificates" or "RECs" shall mean credits evidenced by certificates that represent the environmental attributes associated with the electric generation of certified renewable energy facilities fueled by wind, solar or other renewable energy sources that meet the requirements of an industry-recognized certifying body; the attributes include but are not limited to the reduction of SOx, NOx, and Carbon Dioxide emissions. One REC represents one megawatt-hour of electric generation from a certified renewable generation facility. All Electric Power sold under the Agreement complies with Renewable Portfolio Standard requirements of

applicable law.

"Rocky Mountain Institute ('RMI')" shall mean a third party certifying body for the purpose of evaluating and verifying Certified Natural Gas.

"TrustWell™ Project Canary Certification" shall mean a third party certifying body for the purpose of evaluating and verifying Certified Natural Gas.

"Utility Billing" shall mean the Buyer's Utility billing services.

"WindPower from WGL Energy" shall mean a Renewable Energy product that is comprised of Renewable Energy Credits or RECs and is represented by Renewable Energy Certificates issued by an industry-recognized certifier.

In Process

Docusign Envelope ID: 3B9764BB-1032-81CD-800A-5B7CF9D3D4FD

ANNEX B
WGL Energy Services Licenses

Delaware Public Service Commission to sell Natural Gas and Electric Power in the State of Delaware (DE License No. 6042),

D.C. Public Service Commission to sell Natural Gas (License No. GA03-3) and Electric Power (License No. EA-00-6) in the District of Columbia

Maryland Public Service Commission to sell Natural Gas (MD License No. IR 324) and Electric Power (MD License No. IR 227) in the State of Maryland

Ohio Public Utilities Commission to sell Electric Power (Certificate Number 19-1351E(1)

Pennsylvania Public Utility Commission to sell Natural Gas (PA License No. A-2010-2176410) and Electric Power (PA License No. A-110158) in the Commonwealth of Pennsylvania

Virginia State Corporation Commission to sell Natural Gas (VA License No.G-8) and Electric Power (VA License No. E-6) in the Commonwealth of Virginia

New Jersey Public Service Commission to sell Natural Gas (License No. GSL-0231) and Electric Power (License No. ESL-0267) in the State of New Jersey

In Process

Wescott Electric Co.
Aston Mill Business Center
P. O. Box 278, Glen Riddle, PA 19037
Tel 610-358-1100
Fax 610-358-1164

Wescott Electric is a Disabled Veteran Owned Business

May 6, 2026

Via Email

Bill Slawter, Director

North Penn School District, Facilities
630 W 8th Street
Lansdale, PA 19446

Re: **High School Additions and Renovations Phase 2**

Subject: **Change Proposal – ASI#11 Omit Bollard Light Fixtures – Add Bollard Light Bases – Add Pole Lights with Bases – Add Wall Pack Lights**

Dear Bill,

We have attached our cost proposal for the work outlined in the ASI #11 (Attached). This work omits Bollard Walkway Lights, adds Pole Lights and foundations and add wall pack lighting fixtures on the building.

We have proceeded with this change in scope in order to get conduit installed to not disrupt the finish work in the courtyard, bases were set, fixtures are ordered.

This proposal is valid for 25 days from this date. If not accepted and agreed to by then we reserve our right to adjust associated costs due to the supplier increase.

Total additional cost ……. $5,768.13

If you have any questions, or if I can be of any assistance to you, please feel free to contact me at your convenience.

Very truly yours,

Joseph W. McColgan
Vice President

CC: file, CHA Team
Enclosure

Wescott Electric Company

North Penn High School

CHANGE DESCRIPTION

Provide Labor & Material

Change Proposal Provide Bollard Light Foundations EC RFI - EC-023

1	LABOR	$1,376.83		
2	OVERTIME LABOR COST	$0.00		
3	PAYROLL TAXES & INSURANCE (28%)	$385.51		
4	SUB TOTAL LABOR COST	xx	xx	$1,762.34
5	MATERIAL COST			$3,191.50
6	SUB-TOTAL MATERIAL & LABOR COST			**$4,953.84**
7	CONTRACTOR OVERHEAD & PROFIT ON LABOR & MATERIAL (15%)			**$743.08**
8	SUB-CONTRACTOR EQUIPMENT COST- (FROM ATTACHED SHEET)		$0.00	
9	CONTRACTOR OVERHEAD & PROFIT ON SUB-CONTRACTOR (5%)		$0.00	
10	SUB TOTAL SUB-CONTRACTOR			**$0.00**
11	SUB-TOTAL		xx	**$5,696.92**
12	BOND PREMIUM (1.25%)			$71.21
	TOTAL CHANGE ORDER AMOUNT			**$5,768.13**

AIA® Document G710™ – 2017

Architect's Supplemental Instructions

PROJECT: *(name and address)*	**CONTRACT INFORMATION:**	**ASI INFORMATION:**
North Penn High School Renovations Bid Package 2	Contract For: Electrical Construction Date: 08/14/2025	ASI Number: 011 Date: 06/26/2026
OWNER: *(name and address)*	**ARCHITECT:** *(name and address)*	**CONTRACTOR:** *(name and address)*
North Penn School District 401 E. Hancock Street Landsdale, PA 19446	Hord Coplan Macht, Inc. d/b/a SCHRADERGROUP Studio 555 E. North Lane, Suite 5100 Conshohocken , PA 19428	Wescott Electric Company P.O. Box 278 Glen Riddle, PA 19037

The Contractor shall carry out the Work in accordance with the following supplemental instructions without change in Contract Sum or Contract Time. Proceeding with the Work in accordance with these instructions indicates your acknowledgment that there will be no change in the Contract Sum or Contract Time.
(Insert a detailed description of the Architect's supplemental instructions and, if applicable, attach or reference specific exhibits.)

Dated 06/26/2026 and generally encompassing Site Lighting and Bollard Revisions, clarifications and modifications to the contract scope of work include:

EC:
- Eliminate Lighted Bollards in Courtyard
- Install Light Poles and Fixtures in Courtyard
- Reduce Lighted Bollards at Area A1 Plaza

GC, MC, PC: ASI provided for informational purposes only.

ISSUED BY THE ARCHITECT:

ARCHITECT *(Signature)*

BY: Devin Bradbury, Associate Principal
(Printed name, title, and license number if required)

06/26/2026
Date

AIA Document G710 – 2017. Copyright © 1979, 1992 and 2017. All rights reserved. "The American Institute of Architects," "American Institute of Architects," "AIA," the AIA Logo, and "AIA Contract Documents" are trademarks of The American Institute of Architects. This document was produced at 09:41:08 EST on 03/04/2026 under Subscription No.20250098964 which expires on 02/15/2027, is not for resale, is licensed for one-time use only, and may only be used in accordance with the AIA Contract Documents® Terms of Service. To report copyright violations, e-mail docinfo@aiacontracts.com.
User Notes: (69a8426d3a53e4fcd27e4fae)

ARCHITECT'S SUPPLEMENTAL INSTRUCTIONS (ASI) 11
SITE LIGHTING AND BOLLARD REVISIONS

To:	All Contractors
Project Name:	Additions and Renovations to: North Penn High School – Bid Package 2 (BP2) 1340 S. Valley Forge Rd. Landsdale, PA 19446
Prepared for:	North Penn School District 401 E. Hancock Street Landsdale, PA 19446
Date:	26 June 2026

Notice to all Contractors contracted to the North Penn High School BP2 project, this ASI is to amend or clarify the Contract documents as follows:

GENERAL

A. This ASI constitutes part of the Project Manual and Contract. Should conflict occur between the Project Manual and items in this ASI or between Drawings and this ASI, the ASI shall govern.

B. Work described in this ASI shall be in accordance with Specifications for like items in remainder of building and complete with all labor and materials required.

C. Contractors are requested to attach a copy of this ASI to the Project Manual in their possession.

D. Work affected by items in this ASI shall be appropriately adjusted to accommodate these changes.

Per specification 012600 – CONTRACT MODIFICATION PROCEDURES, this ASI authorizes Minor Changes in the Work, not involving adjustment to the Contract Sum or the Contract Time.

Should any Contractor find that the proposed changes in the Work will require modifications to the Contract through Allowance Adjustment or Change Order, the Contractor shall submit a Proposal Request to the Architect and Construction Manager within 14 days of receipt of this ASI.

ASI 11 ITEMIZED SCOPE

ASI 11.1	EC: Eliminate Lighted Bollards in Courtyard
ASI 11.2	EC: Install Light Poles and Fixtures in Courtyard
ASI 11.3	EC: Reduce Lighted Bollards at Area A1 Plaza
ASI 11	GC, MC & PC: ASI provided for informational purposes only.

SPECIFICATIONS

11.01 None released with ASI 11.

DRAWINGS

11.02 Sheet BP2-C037; REPLACE sheet CP2-C037 dated 06/17/2026.

11.03

SKETCHES


11.04 Sketch BP2-CSKE-9; ADD sketch CSKE-9 dated 06/01/2026.

ATTACHMENTS

Drawings - Civil:
BP2-C037 LIGHTING PLAN - A

Sketches - Electrical:
BP2-CSKE-9 SITE LIGHTING BOLLARD REVISIONS

END OF ASI 11

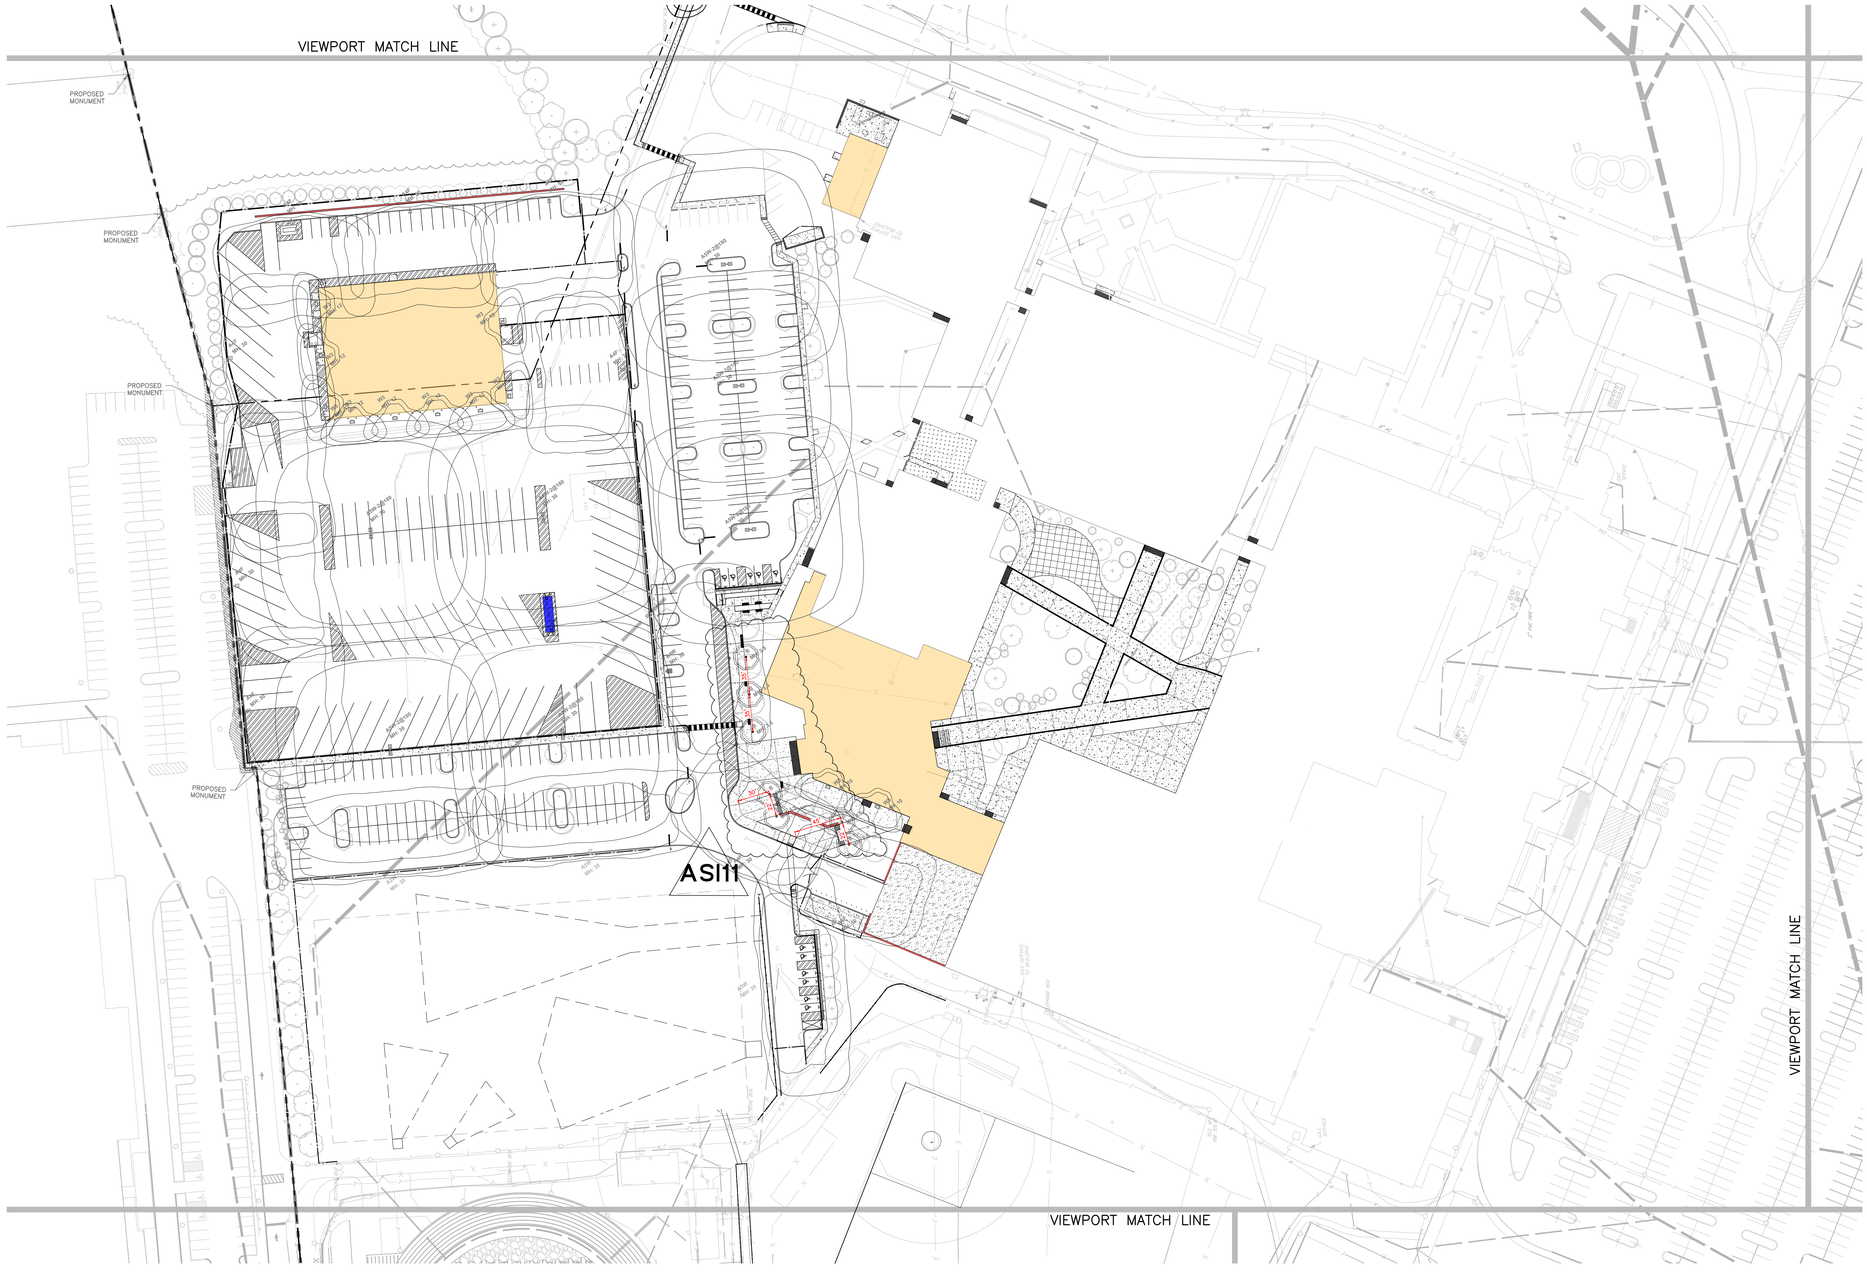

GRAPHIC SCALE
50' 25' 0 50' 100'
(IN FEET)
1 inch = 50 ft.

BID SET/PERMIT SET

N
True
Project

COPYRIGHT 2025, T&M ASSOCIATES — ALL RIGHTS RESERVED. THE COPYING OR REUSE OF THIS DRAWING IN ANY FORM WITHOUT THE WRITTEN PERMISSION OF T&M ASSOCIATES IS PROHIBITED.

PROJECT INFORMATION:
FILE PATH: C:\Projects\SGAL\00056\Plans\BID Pack Plans\BID Pack 02\Plans\
FILE NAME: SGAL00056_BP2_LIGHTING PLAN - A.dwg
LAST SAVED DATE AND TIME: 08 Dec 2025, 8:42PM
LAST SAVE BY: Sjostrom

SCHRADERGROUP
555 E North Lane, Suite 5100, Building D,
Conshohocken, PA 19428
p: 215 482 7440
f: 215 482 7441
www.sgarc.com

Consultants:

Civil:
T&M Associates
2000 Market Street, Suite 800
Philadelphia, PA 19103
(215) 282-7846

MEP:
Snyder Hoffman Associates, Inc.
1005 W. Lehigh St.
Philadelphia, PA 18018
(610) 694-8020

Structural Engineer
SCHRADERGROUP
153 East King St. Suite 211-212
Lancaster, PA 18018
(717) 299-8965

Food Service
Corsi Associates
1489 Baltimore Pike
Springfield, PA 19064
(866) 267-7447

Acoustics
Metropolitan Acoustics
1628 John F Kennedy Blvd #1902
Philadelphia, PA 19103
(215) 248-4352

Professional Seal:
COMMONWEALTH OF PENNSYLVANIA — REGISTERED PROFESSIONAL — CHRISTOPHER W. JENSEN — ENGINEER — NO. PE-078464
CHRISTOPHER W. JENSEN, P.E.
PROFESSIONAL ENGINEER
PA. LIC. No. 078464

Owner:
North Penn School District
401 E. HANCOCK STREET, LANSDALE, PA 19446


Additions and Renovations to:
NORTH PENN HIGH SCHOOL-
BID PACKAGE 2 (BP2)
1340 S VALLEY FORGE ROAD
LANSDALE, PA 19446

ISSUED FOR:

NO.	DESCRIPTION	DATE
	BID SET/PERMIT SET	05/19/25
1	ADDENDUM #4	06/26/25
2	ADDENDUM #5	07/02/25
3	ADDENDUM #7	07/10/25
4	ADDENDUM #9	07/24/25
5	CONFORMANCE SET	10/08/25
6	ASI #1	11/19/25
7	ASI #2	03/03/26
8	ASI #3	03/06/26
9	ASI #2R (05)	04/22/26
10	ASI #10	06/11/26
11	ASI #11	06/17/26

DATE: 05/19/2025

T&M PROJECT NUMBER: SGAL00056

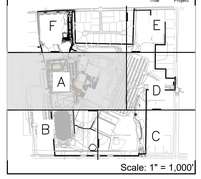Key Plan:
NOT IN SCOPE
N True Project


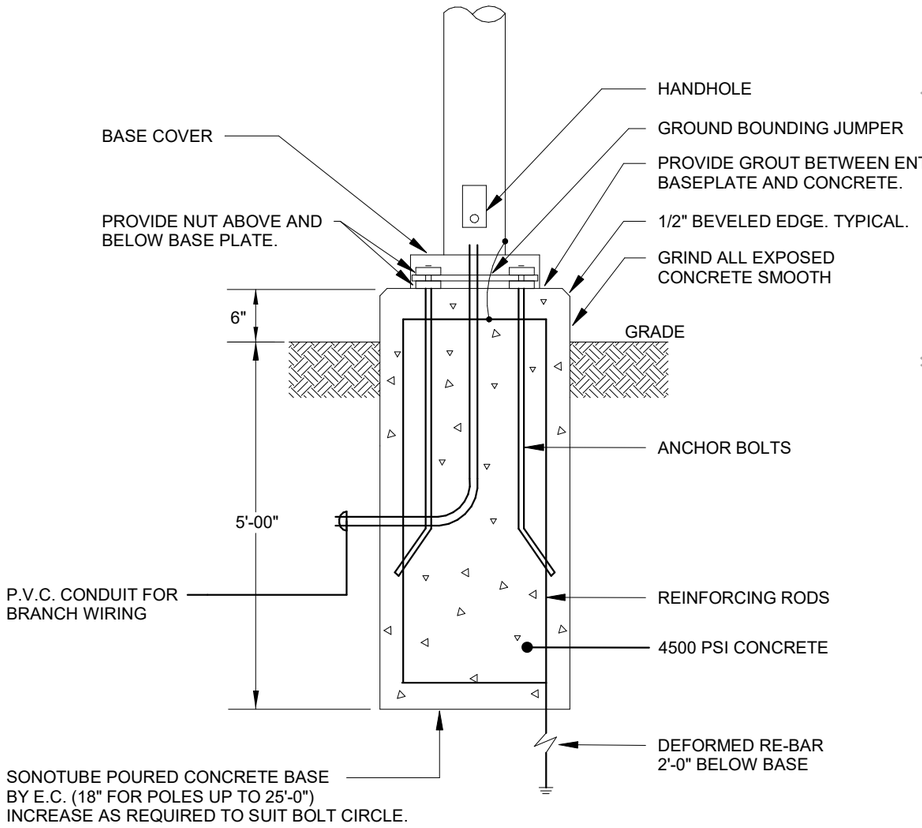
Scale: 1" = 1,000'

Drawing Title:
LIGHTING PLAN - A

Drawing Number:
BP2- C037


GENERAL SITE LIGHTING NOTES:

1. REFER TO E000 FOR LEGEND AND GENERAL NOTES.
2. PERFORM PA ONE CALL PRIOR TO PERFORMING ANY WORK.
3. ROUTING IS SHOWN IN APPROXIMATE LOCATIONS.
4. MINIMUM CONDUCTOR SIZE SHALL BE (2) #10 AND (1) #10 GND IN 1" CONDUIT AT A MINIMUM OF 24" BELOW FINISHED GRADE.



2 COURTYARD POLE BASE

BP2-CSKE-9 | SCALE: NO SCALE

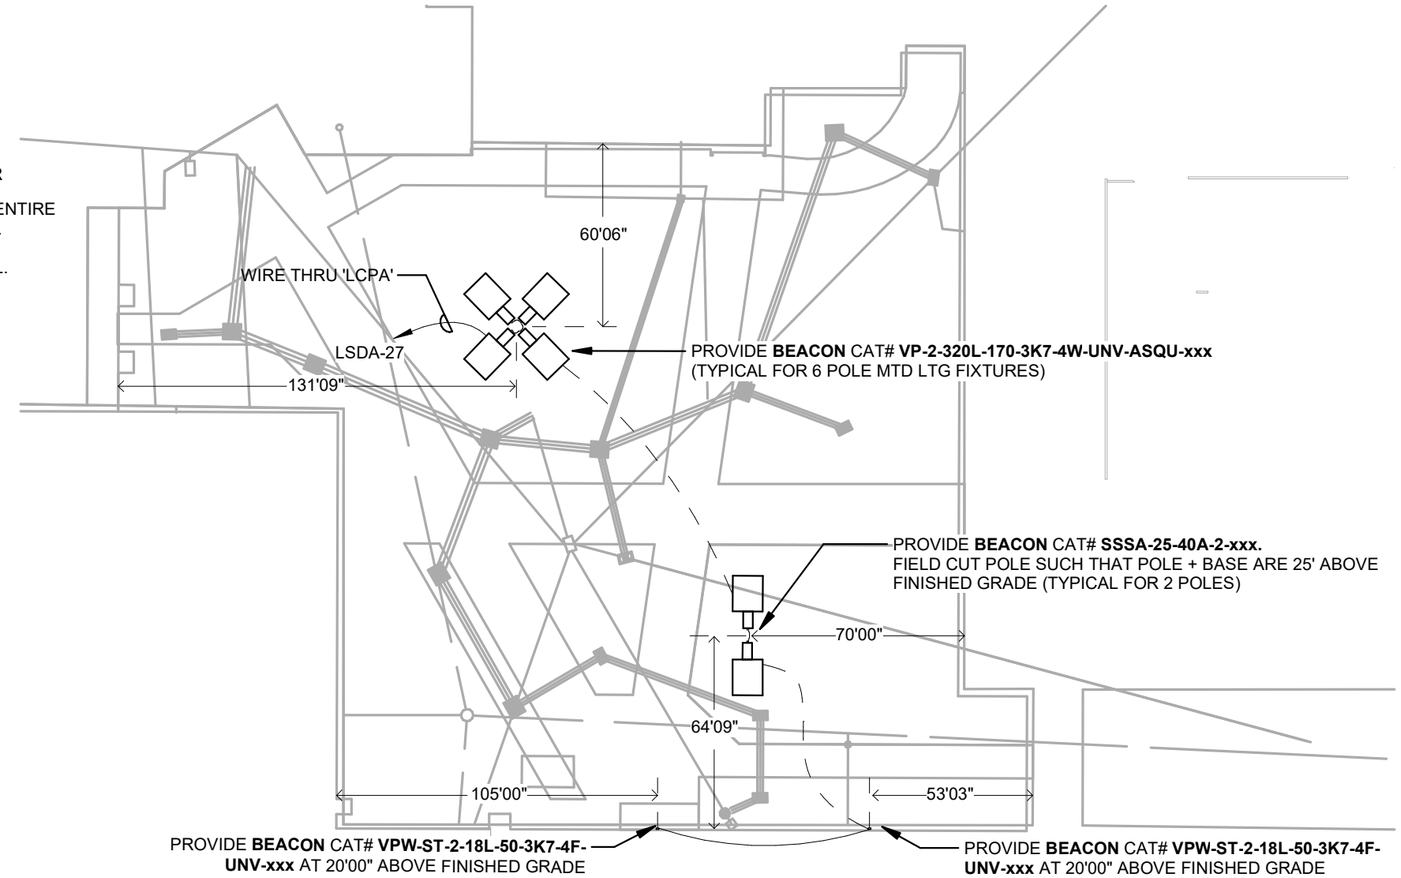

1 BP2 - SITE LIGHTING BOLLARD REVISIONS - COURTYARD

BP2-CSKE-9 | SCALE: 1" = 50'-0"

SCHRADERGROUP
555 E North Lane, Suite 5100,
Building D, Conshohocken, PA 19428
T 215 482 7440
F 215 482 7441
www.sgarc.com

New Construction of:
NORTH PENN HIGH SCHOOL - BID PACKAGE 3
1340 S. VALLEY FORGE RD, LANSDALE, PA 19446

Drawing Title:
SITE LIGHTING BOLLARD REVISIONS - ASI 011

Date: 06/01/26

Scale: As indicated

Drawing Number:
BP2-CSKE-9

Change Proposal Provide Bollard Light Foundations EC RFI - EC-023

		Unit	Quan	Material Unit	Material Total	Labor Hours
A	Additional Materials					
1	1" PVC Sch 40 Conduit	Ft	310	$1.15	$356.50	xxxxx
2	1" PVC Sch 40 Conduit 90 Elbows	Ea	4	$5.02	$20.08	xxxxx
3	1" PVC Sch 40 Conduit Couplings	Ea	10	$2.15	$21.50	xxxxx
4	1" PVC Cement	Ea	1	$22.30	$22.30	xxxxx
5	3/4" EMT Conduit	Ft	510	$2.10	$1,071.00	xxxxx
6	3/4" EMT Conduit Compression Connectors	Ea	50	$10.99	$549.50	xxxxx
7	3/4" EMT Conduit Compression Couplings	Ea	20	$11.02	$220.40	xxxxx
8	3/4" EMT Conduit Unistrutt Straps	Ea	15	$3.99	$59.85	xxxxx
9	Caddy 812MB18A Conduit Supports	Ea	10	$14.25	$142.50	xxxxx
10	1/4-20 Beam Clamps	Ea	30	$7.88	$236.40	xxxxx
11	3/4" EMT Minneralc Conduit Supports	Ea	30	$3.98	$119.40	xxxxx
12	1900 Deep Box & Blank Cover	Ea	5	$14.20	$71.00	xxxxx
13	1 Gang Masonary Box	Ea	2	$13.30	$26.60	xxxxx
14	Blue Wirenuts	Ea	10	$10.22	$102.20	xxxxx
15	Tan Wirenuts	Ea	20	$0.44	$8.80	xxxxx
16	Core Drill Hole in Wall 1 1/8" Diameter	Ea	2	$0.00	$0.00	xxxxx
17	#10 THHN Copper Wire	Ft	2700	$0.92	$2,484.00	xxxxx
18	Light Pole w Light Fixtures & Wall Pack Lights (see attached quote)	Ea	1	$9,607.50	$9,607.50	xxxxx
19	Drill Light Pole Base & Set	Ea	2	$75.00	$150.00	xxxxx
20	Drill Hole & Set Bollard Base	Ea	7	$15.00	$105.00	xxxxx
21	Concrete Precast Pole Base (see attached quote)	Lot	1	$3,328.40	$3,328.40	xxxxx
22	Bollard Light Bases	Ea	7	$448.41	$3,138.87	xxxxx
	Credit Items					
23	3/4" PVC Conduit (Credit)	Ft	-980	$0.88	($862.40)	xxxxx
24	3/4" PVC Conduit 90 Elbows (Credit	Ft	-78	$3.02	($235.56)	xxxxx
25	3/4" PVC Conduit Couplings (Credit)	Ea	-78	$1.20	($93.60)	xxxxx
26	Credit Bollard Light Fixtures	Ea	-39	$447.66	($17,458.74)	xxxxx
	Totals				$3,191.50	
	Total Material Cost				**$3,191.50**	
B	**SubContractor - Equipment**					
1	Mini-Excavator (2 days @ $350 ea = $700.)	Lot	0	$700.00	$0.00	xxxxx
2	Compactor (.5 days @ $150 ea = $75)	Lot	0	$75.00	$0.00	xxxxx
3	Skidsteer (1 days @ 118 = $118.00)	Lot	0	$118.00	$0.00	xxxxx
4	Credit Mini-Excavator (4 days @ $350 ea = $1400.00) (Credit)	Lot	0	$1,400.00	$0.00	xxxxx
5	Fuel & Maintenance	Lot	0	$45.00	$0.00	xxxxx
6	Concrete Saw	Lot	0	$0.00	$0.00	xxxxx
	Total SubContractor Cost				**$0.00**	
C	**Labor**					
1	Labor Hours Field Work Dig Holes and set PreCast Base (3 at ea. 12 hrs = 36 hrs)	Hrs	36	xxxxx	xxxxx	36.00
2	Labor Hours Field Work Compaction (1 at 5 ea. Electrician Journeyman)	Hrs	5	xxxxx	xxxxx	5.00
3	Labor Hours Field Work Offload & Store (2 at 2 ea. =4 Total)	Hrs	4	xxxxx	xxxxx	4.00
4	Labor Hours Field Work Set Pole Lights (2 at 5 ea.= 10 Total)	Hrs	10	xxxxx	xxxxx	10.00
5	Labor Hours Field Work Install Wall Pack Lights (2 at 2.5 ea.= 10 Total)	Hrs	10	xxxxx	xxxxx	10.00
6	Labor Hours Field Work Trench Conduit for Pole Lights (2 at ea. 12 hrs = 24 hrs)	Hrs	24	xxxxx	xxxxx	24.00
7	Credit Labor Hours Field Work Trench Conduit for Bollard Lights Deleted (2 at ea.18 hrs = 36 hrs)	Hrs	-36	xxxxx	xxxxx	-36.00
8	Credit Labor Hours Field Mount Bollard Lights Deleted (2 at ea.20 hrs = 40 hrs)	Ea.	-40	xxxxx	xxxxx	-40.00
9		Ea.	0	xxxxx	xxxxx	0.00
		x	xx	xx		13.00
	Prevailing Wage Rate			Wage Rate	$105.91	$1,376.83

PENN BUILDERS, INC.

General Contractors

September 29, 2026

Mr. Jamie Lynch
CHA Consulting, Inc.
1 East Broad Street, Suite 310
Bethlehem, PA 18018

RE: North Penn High School BP-2
Change Order Request #30 ASI 10 – Plaza Wall and Stairs

Dear Mr. Lynch:

Please see below the costs associated with the attached ASI #10 dated 06/17/2026, which made changes to the Plaza Stair detail which was added to sheet BP2-C043. These costs include labor and materials for the added rebar and concrete per the detail provided.

BC Supply (see quote)				$	3,937.22
Penn Builders Total New FOOTING	10	CY	$ 94.00	$	940.00
				$	4,877.22
PA sales tax (6%)				$	292.63
				$	5,169.85
Trucking (Concrete)	1	Truck	$ 425.70	$	425.70
Footing Labor		40	$ 80.00	$	3,200.00
Excavation Labor		8	$ 115.00	$	920.00
Excavation equipment	1	LS	$ 585.00	$	585.00
				$	10,300.55
PBI OH&P (10%)				$	1,030.06
				$	**11,330.61**

2275 N. Old Bethlehem Pike Quakertown, PA 18951
215-536-8315

Please issue an allowance adjustment or change order for this additional cost if approved.

Sincerely,
PENN BUILDERS, INC.
Dave Lawrence

CC: Ms. Marcie Sorber (SGA)
Mr. Bill Hambly (CHA)
Mr. Nagaraju Mudunuri (CHA)
Mr. Chris Horton (PBI)
Mr. Jon Swartley (PBI)
Mr. Harry Buzzard (PBI)
Mr. Jim Bodkin (PBI)
Ms. Valerie Brown (PBI)
FILE

BC SUPPLY, LLC
1410 N. Franklin St. Chambersburg, PA 17201
Phone - 717-261-0016 Fax - 717-261-0073

CHANGE ORDER FORM

Project : North Penn HS

Initiated Date : 06/26/26

CO No: 001

Substructure Revised: Plaza Retaining wall & Stairs

Client: Penn Builders

Reason For Revision : 2026-06-17_NPHS BP2_ASI 10

Placing Drawing reference & Date Delivered to Client: R06

The changes in this change order are not for REDLINE/COMMENT corrections to our detailing for spacing, bar sizes, lengths, or items missed that would have been on the original contract set of documents.

Contract Drawing reference & Dates:

Responsible for Revision :

Structural Engineer/Architect	X
General Contractor	
Fabricators	

Cost per LB:	$0.7000
Cost per Hour:	$ 95.00
Cost per Freight:	$ -
Cost per Materials:	$ -

Tax Rate % 6%

Cost per Weight	$ 3,087.00
Cost per Time	$ 665.00
Cost per Freight	$ -
Cost per Materials:	$ -
Sub-Total Cost	$ 3,752.00
Tax (6%)	$ 185.22
Overall Total	**$ 3,937.22**

Drawing Change Details

Dwg #	Description of Change	Rev Time(In hours)	Weight Difference in lbs
R06	Added Plaza retaining wall and stairs per 2026-06-17_NPHS BP2_ASI 10	**7.00**	**4,410**
	Total Revision Time/Weight Claimed:	**7.00**	**4,410**

Revision Approved By : **Nate Wagner**

ORE RENTALS - QUAKERTOWN

(/)

What are you looking for?

ALL

Call Us! (215) 536-7368

Sep 29 – Sep 30

(/cart-view) 1

ORE RENTALS - QUAKERTOWN

Home (/) / EARTH MOVING EQUIPMENT (/category/EARTH-MOVING-EQUIPMENT/3732) / LOADER/BACKHOE 580N



LOADER/BACKHOE 580N

SKU: 19570

ADD TO CART

Item Key: 035-0007

For the Selected Dates/Times Modify Dates

RENTAL PRICE $ 585.00

Rental rates

Daily Rate	Weekly Rate	4 Weeks Rate
$ 585	$ 1,475	$ 3,140



BUCKET, 18" CASE 580M

Qty: 1

$36.00

ADD TO CART

Landis Block & Concrete
711 North County Line Road
Souderton, PA 18964
215-723-5506
Fax: 215-723-5500

ECYNBRO TRUCKING LLC
www.landisbc.com
All Mailings To: PO Box 64418 • Souderton, PA 18964

Nyce Crete Company
901 West Sixth Street
Lansdale, PA 19446
215-855-4628
Fax: 215-855-3956

To:	Penn Builders
From:	Jim Pollock
Phone:	Office 215-723-5506 Plant 215-855-4628
Date:	7/25/2025
Job:	North Penn HS Lansdale

Ready Mix Concrete Quote:

2000 PSI		Per Yard	Chip Stone 1/2"	$4.00	Per Yard
2500 PSI		Per Yard	Mid - Range	$4.00	Per Yard
3000 PSI	$89.00	Per Yard	Winter Concrete	$5.00	Per Yard
3500 PSI	$90.50	Per Yard	Accelerator/%	$2.00	Per Yard
4000 PSI	$92.00	Per Yard	Daraset/%	$3.50	Per Yard
4500 PSI	$93.50	Per Yard	Super Plasticizer	$6.00	Per Yard
5000 PSI	$95.00	Per Yard	Micro Fiber	$7.50	Per Yard
			Hi Early	$5.00	Per Yard

Expires

Ecynbro Trucking LLC

Trucking Charge	$ 340.00	Per load
Conveyor Charge	$ 470.00	Per load
Saturday Charge	$ 110.00	Per load

All trucking charges are tax free

+ Fuel Surcharge = $425.70

Note: **Above prices do not include Pennsylvania Sales Tax.**
Prices are subject to change without notice.

Should you have any questions regarding the above or to place an order, please call 215-855-4628.

PENN BUILDERS, INC.
General Contractors

September 23, 2026

Mr. Jamie Lynch
CHA Consulting, Inc.
1 East Broad Street, Suite 310
Bethlehem, PA 18018

RE: North Penn High School BP-2
Change Order Request #31 ASI 08 & ASI 18 – Door Hardware Changes

Dear Mr. Lynch:

Please see below the costs associated with the changes listed in ASI 08, issued 6/15/2026, and ASI 18, issued 07-27-2026. This proposal includes costs associated with the revisions made to door schedule.

Builders Door (see quote)	reference ASI 08	$ 2,435.00
Builders Door (see quote)	reference ASI 18	$ 8,773.00
		$ 11,208.00
PBI OH&P (10%)		$ 1,120.80
		$ 12,328.80

Please issue an allowance adjustment or change order for this additional cost if approved.

Sincerely,
PENN BUILDERS, INC.
Dave Lawrence

CC: Ms. Marcie Sorber (SGA)
Mr. Bill Hambly (CHA)
Mr. Nagaraju Mudunuri (CHA)
Mr. Chris Horton (PBI)
Mr. Jon Swartley (PBI)
Mr. Harry Buzzard (PBI)
Mr. Jim Bodkin (PBI)
Ms. Valerie Brown (PBI)
FILE

2275 N. Old Bethlehem Pike Quakertown, PA 18951
215-536-8315

Builders Door & Hardware, Inc.

1414 E. Columbia St.
Allentown, PA 18109

Phone:610-821-4047 ** Fax:610-821-7805 ** E-mail: d.hinkle@buildersdoor.org

Change Order

C.O.#5

Customer

Name	Penn Builders, Inc			
Address	2275 Old Bethlehem Pike			
City	Quakertown	State PA	ZIP 18951	
Attention	Dave Lawrence			

Misc

Date	9/22/2026
Project	North Penn BP#2
BDH Proj.	302034
P.O. #:	1190V

Qty	Description	Unit Price	TOTAL
	Changes per ASI-008		**$ 2,435.00**
	All Prices Include PA Sales Taz		
		SubTotal	**$ 2,435.00**
		Total Cost	**$ 2,435.00**

Authorized Signature _____

Name _____

Date _____

Note: This Change Order becomes part of and in conformance with the existing contract upon receipt of an executed change order from your company.

Note: Added material required will not be processed or delivered without a fully executed change order from your company

Accepted: The above prices and specifications of this Change Order are satisfactory and are hereby accepted. All work to be performed in a timely and satisfactory workmanship manor.

Please sign and return to our office along with a formal executed change order.

Builders Door & Hardware, Inc.

1414 E. Columbia St.
Allentown, PA 18109

Phone:610-821-4047 ** Fax:610-821-7805 ** E-mail: d.hinkle@buildersdoor.org

Change Order

C.O.#6

Customer

Name	Penn Builders, Inc				
Address	2275 Old Bethlehem Pike				
City	Quakertown	State	PA	ZIP	18951
Attention	Dave Lawrence				

Misc

Date	9/22/2026
Project	North Penn BP#2
BDH Proj.	302034
P.O. #:	1190V

Qty	Description	Unit Price	TOTAL
	Changes per ASI-018 (Future Card Reader Locations) **Drs AS142.2, BV100-3, CC101.1, CST2.3, E131D**		**$ 8,773.00**
	All Prices Include PA Sales Tax		
		SubTotal	**$ 8,773.00**
		Total Cost	**$ 8,773.00**

Authorized Signature _____

Name _____

Date _____

Note: This Change Order becomes part of and in conformance with the existing contract upon receipt of an executed change order from your company.

Note: Added material required will not be processed or delivered without a fully executed change order from your company

Accepted: The above prices and specifications of this Change Order are satisfactory and are hereby accepted. All work to be performed in a timely and satisfactory workmanship manor.

Please sign and return to our office along with a formal executed change order.

AIA® Document G710™ – 2017

Architect's Supplemental Instructions

PROJECT: *(name and address)*	**CONTRACT INFORMATION:**	**ASI INFORMATION:**
North Penn High School Renovations Bid Package 2	Contract For: Electrical Construction Date: 08/14/2025	ASI Number: 008 Date: 06/15/2026
OWNER: *(name and address)*	**ARCHITECT:** *(name and address)*	**CONTRACTOR:** *(name and address)*
North Penn School District 401 E. Hancock Street Landsdale, PA 19446	Hord Coplan Macht, Inc. d/b/a SCHRADERGROUP Studio 555 E. North Lane, Suite 5100 Conshohocken , PA 19428	Wescott Electric Company P.O. Box 278 Glen Riddle, PA 19037

The Contractor shall carry out the Work in accordance with the following supplemental instructions without change in Contract Sum or Contract Time. Proceeding with the Work in accordance with these instructions indicates your acknowledgment that there will be no change in the Contract Sum or Contract Time.
(Insert a detailed description of the Architect's supplemental instructions and, if applicable, attach or reference specific exhibits.)

Dated 06/15/2026 and generally encompassing Door Schedule Revisions, clarifications and modifications to the contract scope of work include:

GC: Door Schedule Revisions

EC: Prep Openings for Future Card Reader Installation

MC & PC: ASI provided for informational purposes only.

ISSUED BY THE ARCHITECT:

ARCHITECT *(Signature)*

BY: Devin Bradbury, Associate Principal
(Printed name, title, and license number if required)

06/15/2026
Date

AIA Document G710 – 2017. Copyright © 1979, 1992 and 2017. All rights reserved. "The American Institute of Architects," "American Institute of Architects," "AIA," the AIA Logo, and "AIA Contract Documents" are trademarks of The American Institute of Architects. This document was produced at 09:41:08 EST on 03/04/2026 under Subscription No.20250098964 which expires on 02/15/2027, is not for resale, is licensed for one-time use only, and may only be used in accordance with the AIA Contract Documents® Terms of Service. To report copyright violations, e-mail docinfo@aiacontracts.com.
User Notes: (69a8426d3a53e4fcd27e4fae)

AIA® Document G710™ – 2017

Architect's Supplemental Instructions

PROJECT: *(name and address)*	**CONTRACT INFORMATION:**	**ASI INFORMATION:**
North Penn High School Renovation Bid Package 2	Contract For: General Construction Date: 08/14/2025	ASI Number: 008 Date: 06/15/2026
OWNER: *(name and address)*	**ARCHITECT:** *(name and address)*	**CONTRACTOR:** *(name and address)*
North Penn School District 401 E. Hancock Street Landsdale, PA 19446	Hord Coplan Macht, Inc. d/b/a SCHRADERGROUP Studio 555 E. North Lane, Suite 5100 Conshohocken , PA 19428	Penn Builders, Inc 2275 Od Bethlehem Pike Quakertown, PA 18951

The Contractor shall carry out the Work in accordance with the following supplemental instructions without change in Contract Sum or Contract Time. Proceeding with the Work in accordance with these instructions indicates your acknowledgment that there will be no change in the Contract Sum or Contract Time.
(Insert a detailed description of the Architect's supplemental instructions and, if applicable, attach or reference specific exhibits.)

Dated 06/15/2026 and generally encompassing Door Schedule Revisions, clarifications and modifications to the contract scope of work include:

GC: Door Schedule Revisions

EC: Prep Openings for Future Card Reader Installation

MC & PC: ASI provided for informational purposes only.

ISSUED BY THE ARCHITECT:

ARCHITECT *(Signature)*

BY: Devin Bradbury, Associate Principal

(Printed name, title, and license number if required)

Date
06/15/2026

AIA Document G710 – 2017. Copyright © 1979, 1992 and 2017. All rights reserved. "The American Institute of Architects," "American Institute of Architects," "AIA," the AIA Logo, and "AIA Contract Documents" are trademarks of The American Institute of Architects. This document was produced at 09:39:23 EST on 03/04/2026 under Subscription No.20250098964 which expires on 02/15/2027, is not for resale, is licensed for one-time use only, and may only be used in accordance with the AIA Contract Documents® Terms of Service. To report copyright violations, e-mail docinfo@aiacontracts.com.
User Notes: (69a843a83a53e4fcd27e4fcd)

ARCHITECT'S SUPPLEMENTAL INSTRUCTIONS (ASI) 08
DOOR SCHEDULE REVISIONS

To:	All Contractors
Project Name:	Additions and Renovations to: North Penn High School – Bid Package 2 (BP2) 1340 S. Valley Forge Rd. Landsdale, PA 19446
Prepared for:	North Penn School District 401 E. Hancock Street Landsdale, PA 19446
Date:	15 June 2026

Notice to all Contractors contracted to the North Penn High School BP2 project, this ASI is to amend or clarify the Contract documents as follows:

GENERAL

A. This ASI constitutes part of the Project Manual and Contract. Should conflict occur between the Project Manual and items in this ASI or between Drawings and this ASI, the ASI shall govern.

B. Work described in this ASI shall be in accordance with Specifications for like items in remainder of building and complete with all labor and materials required.

C. Contractors are requested to attach a copy of this ASI to the Project Manual in their possession.

D. Work affected by items in this ASI shall be appropriately adjusted to accommodate these changes.

Per specification 012600 – CONTRACT MODIFICATION PROCEDURES, this ASI authorizes Minor Changes in the Work, not involving adjustment to the Contract Sum or the Contract Time.

Should any Contractor find that the proposed changes in the Work will require modifications to the Contract through Allowance Adjustment or Change Order, the Contractor shall submit a Proposal Request to the Architect and Construction Manager within 14 days of receipt of this ASI.

ASI 08 ITEMIZED SCOPE

ASI 08.1	GC: Door Schedule Revisions
ASI 08.2	EC: Prep Openings for Future Card Reader Installation
ASI 08	MC & PC: ASI provided for informational purposes only.

NARRATIVE

8.01 Per submittals 080671-001-A (GC-56) - Door Schedule and Hardware Cuts and 081113-002-A (GC-90) - HM Frames and Door Schedule, the following openings shall be prepared as noted:

a. Card Reader Locations installed in BP2: A120-2, A122-2, A131A, AD221, AS117, AST1-4, AV100-2, AV100-4, B110, B115-1, BD103, BD223, CD127, CD223, ED155, E131D, ED239, and EST2-3.
b. Future Card Reader Locations to be prepped in BP2: S142-2, BV100-3, CC101-1, VC100-1, and CST2-3.
c. Security Key Switch Locations in BP2: A115-1, A115-2, BC100-1, C101-1, C101-2, E155-1, E155-2, and E155-3.

SPECIFICATIONS

8.02 None released with ASI 08.

DRAWINGS

8.03 Drawing BP2-A601; REPLACE drawing BP2-A601 dated 06/08/2026.
8.04 Drawing BP2-A602; REPLACE drawing BP2-A602 dated 06/08/2026.

SKETCHES

8.05 Sketch BP2-SKA-003; ADD sketch BP2-SKA-003 dated 06/08/2026.
8.06 Sketch BP2-SKA-004; ADD sketch BP2-SKA-004 dated 06/08/2026.

ATTACHMENTS

Drawings - Architectural:
BP2-A601 DOOR & FRAME SCHEDULE
BP2-A602 DOOR & FRAME SCHEDULE

Sketches - Architectural:
BP2-SKA-003 DOOR SWING REVISIONS
BP2-SKA-004 STOREFRONT SILL HEIGHT REVISION

END OF ASI 08

DOOR AND FRAME SCHEDULE - AREA A

NO.	DOOR TYPE	DOOR WIDTH	DOOR HEIGHT	DOOR THICKNESS	DOOR MATERIAL	DOOR FINISH	FRAME TYPE	FRAME MATERIAL	FRAME FINISH	FRAME DEPTH	GLAZING TYPE	FIRE RATING	COMMENTS
A100	SW	3' - 0"	7' - 0"	1 3/4"	Wood	Stain	IW1B	Aluminum	Anodized		-	-	
A100A	VW	3' - 0"	7' - 0"	1 3/4"	Wood	Stain	2	Hollow Metal	Paint	8 1/4"	T	-	
A101	SW	6' - 0"	7' - 0"	1 3/4"	Wood	Stain	IW5	Aluminum	Anodized		-	-	
A102	SW	3' - 0"	7' - 0"	1 3/4"	Wood	Stain	IW1A	Aluminum	Anodized		-	-	
A102A	TW	3' - 0"	7' - 0"	1 3/4"	Wood	Stain	2	Hollow Metal	Paint	8 1/4"	T	-	
A103	SW	3' - 0"	7' - 0"	1 3/4"	Wood	Stain	IW3A	Aluminum	Anodized		-	-	
A104	SW	3' - 0"	7' - 0"	1 3/4"	Wood	Stain	IW1B	Aluminum	Anodized		-	-	
A104A	TW	3' - 0"	7' - 0"	1 3/4"	Wood	Stain	2	Hollow Metal	Paint	8 1/4"	T	-	
A106	SW	3' - 0"	7' - 0"	1 3/4"	Wood	Stain	IW1B	Aluminum	Anodized		-	-	
A107	SW	3' - 0"	7' - 0"	1 3/4"	Wood	Stain	IW1A	Aluminum	Anodized		-	-	
A112	SW	3' - 0"	7' - 0"	1 3/4"	Wood	Stain	IW1B	Aluminum	Anodized		-	-	
A113	SW	3' - 0"	7' - 0"	1 3/4"	Wood	Stain	IW4A	Aluminum	Anodized		-	-	
A113A	SW	3' - 0"	7' - 0"	1 3/4"	Wood	Stain	IW3A	Aluminum	Anodized		-	-	
A113B	SW	3' - 0"	7' - 0"	1 3/4"	Wood	Stain	IW2A	Aluminum	Anodized		-	-	
A113C	SW	3' - 0"	7' - 0"	1 3/4"	Wood	Stain	IW3A	Aluminum	Anodized		-	-	
A113D	SW	3' - 0"	7' - 0"	1 3/4"	Wood	Stain	IW3B	Aluminum	Anodized		-	-	
A113E	SW	3' - 0"	7' - 0"	1 3/4"	Wood	Stain	IW2A	Aluminum	Anodized		-	-	
A114	SW	3' - 0"	7' - 0"	1 3/4"	Wood	Stain	IW1A	Aluminum	Anodized		-	-	
A115-1	SW	5' - 0"	7' - 0"	1 3/4"	Wood	Stain	2	Hollow Metal	Paint	5 3/4"	-	-	SECURITY KEYSWITCH CONNECTION
A115-2	SW	5' - 0"	7' - 0"	1 3/4"	Wood	Stain	2	Hollow Metal	Paint	5 3/4"	-	-	SECURITY KEYSWITCH CONNECTION
A116	SW	3' - 0"	7' - 0"	1 3/4"	Wood	Stain	IW2A	Aluminum	Anodized		-	-	
A120-1	SW	3' - 0"	7' - 0"	1 3/4"	Wood	Stain	IW1B	Aluminum	Anodized		-	-	
A120-2	DA	3' - 0"	7' - 0"	2"	Aluminum	Anodized	W7S	Aluminum	Anodized		T	-	CARD READER
A122-1	SW	3' - 0"	7' - 0"	1 3/4"	Wood	Stain	IW1A	Aluminum	Anodized		-	-	
A122-2	DA	3' - 0"	7' - 0"	2"	Aluminum	Anodized	W8S	Aluminum	Anodized		T	-	CARD READER
A124A	SW	3' - 0"	7' - 0"	1 3/4"	Wood	Stain	IW3A	Aluminum	Anodized		-	-	
A124B	SW	3' - 0"	7' - 0"	1 3/4"	Wood	Stain	IW3A	Aluminum	Anodized		-	-	
A124C	SW	3' - 0"	7' - 0"	1 3/4"	Wood	Stain	IW3A	Aluminum	Anodized		-	-	
A126	SW	3' - 0"	7' - 0"	1 3/4"	Wood	Stain	IW1B	Aluminum	Anodized		-	-	
A127	SW	6' - 0"	7' - 0"	1 3/4"	Wood	Stain	IW5	Aluminum	Anodized		-	-	
A128	SW	3' - 0"	7' - 0"	1 3/4"	Wood	Stain	IW1A	Aluminum	Anodized		-	-	
A130	SW	3' - 0"	7' - 0"	1 3/4"	Wood	Stain	IW1B	Aluminum	Anodized		-	-	
A131	VW	3' - 0"	7' - 0"	1 3/4"	Wood	Stain	2	Hollow Metal	Paint	8 1/4"	T	-	
A131A	SW	3' - 0"	7' - 0"	1 3/4"	Wood	Stain	2	Hollow Metal	Paint	5 3/4"	-	-	CARD READER
A131B	VW	3' - 0"	7' - 0"	1 3/4"	Wood	Stain	2	Hollow Metal	Paint	8 1/4"	T	-	
A131C	VW	3' - 0"	7' - 0"	1 3/4"	Wood	Stain	2	Hollow Metal	Paint	8 1/4"	T	-	
A131D	VW	3' - 0"	7' - 0"	1 3/4"	Wood	Stain	2	Hollow Metal	Paint	8 1/4"	T	-	
A132	SW	3' - 0"	7' - 0"	1 3/4"	Wood	Stain	IW1B	Aluminum	Anodized		-	-	
A134	SW	3' - 0"	7' - 0"	1 3/4"	Wood	Stain	IW1A	Aluminum	Anodized		-	-	
A138	SW	6' - 0"	7' - 0"	1 3/4"	Wood	Stain	IW7	Aluminum	Anodized		-	-	
A200	SW	3' - 0"	7' - 0"	1 3/4"	Wood	Stain	IW1B	Aluminum	Anodized		-	-	
A201	SW	6' - 0"	7' - 0"	1 3/4"	Wood	Stain	IW5	Aluminum	Anodized		-	-	
A202	SW	3' - 0"	7' - 0"	1 3/4"	Wood	Stain	IW1A	Aluminum	Anodized		-	-	
A204	SW	3' - 0"	7' - 0"	1 3/4"	Wood	Stain	IW1B	Aluminum	Anodized		-	-	
A205	SW	3' - 0"	7' - 0"	1 3/4"	Wood	Stain	IW1A	Aluminum	Anodized		-	-	
A206	SW	3' - 0"	7' - 0"	1 3/4"	Wood	Stain	IW1B	Aluminum	Anodized		-	-	
A207	SW	3' - 0"	7' - 0"	1 3/4"	Wood	Stain	IW1B	Aluminum	Anodized		-	-	
A209	DA	6' - 0"	7' - 0"	2"	Aluminum	Aluminum	IW20	Aluminum	Aluminum		T	-	
A212	SW	3' - 0"	7' - 0"	1 3/4"	Wood	Stain	IW1B	Aluminum	Anodized		-	-	
A214	SW	3' - 0"	7' - 0"	1 3/4"	Wood	Stain	IW1A	Aluminum	Anodized		-	-	
A216	SW	3' - 0"	7' - 0"	1 3/4"	Wood	Stain	IW2A	Aluminum	Anodized		-	-	
A220	SW	3' - 0"	7' - 0"	1 3/4"	Wood	Stain	IW1B	Aluminum	Anodized		-	-	
A222	SW	3' - 0"	7' - 0"	1 3/4"	Wood	Stain	IW1B	Aluminum	Anodized		-	-	
A224	SW	3' - 0"	7' - 0"	1 3/4"	Wood	Stain	IW1A	Aluminum	Anodized		-	-	
A225	SW	6' - 0"	7' - 0"	1 3/4"	Wood	Stain	IW5	Aluminum	Anodized		-	-	
A226A	SW	3' - 0"	7' - 0"	1 3/4"	Wood	Stain	IW3A	Aluminum	Anodized		-	-	
A226B	SW	3' - 0"	7' - 0"	1 3/4"	Wood	Stain	IW3A	Aluminum	Anodized		-	-	
A226C	SW	3' - 0"	7' - 0"	1 3/4"	Wood	Stain	IW3A	Aluminum	Anodized		-	-	
A228	SW	3' - 0"	7' - 0"	1 3/4"	Wood	Stain	IW1B	Aluminum	Anodized		-	-	
A230	SW	3' - 0"	7' - 0"	1 3/4"	Wood	Stain	IW1A	Aluminum	Anodized		-	-	
A232	SW	3' - 0"	7' - 0"	1 3/4"	Wood	Stain	IW1B	Aluminum	Anodized		-	-	
A234	SW	3' - 0"	7' - 0"	1 3/4"	Wood	Stain	IW1B	Aluminum	Anodized		-	-	
A236	SW	3' - 0"	7' - 0"	1 3/4"	Wood	Stain	IW1A	Aluminum	Anodized		-	-	
A240	SW	6' - 0"	7' - 0"	1 3/4"	Wood	Stain	IW7	Aluminum	Anodized		-	-	
AC100	DA	6' - 0"	7' - 0"	2"	Aluminum	Aluminum	W20S	Aluminum	Aluminum		L	-	
AC101	SH	8' - 0"	7' - 8"	1 3/4"	Hollow Metal	Paint	2	Hollow Metal	Paint	10 1/4"	-	90	
AC102	SH	7' - 0"	7' - 8"	1 3/4"	Hollow Metal	Paint	2	Hollow Metal	Paint	10 1/4"	-	90	
AC105-2	DA	3' - 0"	7' - 0"	2"	Aluminum	Anodized	W13S	Aluminum	Anodized		L	-	
AC106	SH	7' - 0"	7' - 8"	1 3/4"	Hollow Metal	Paint	2	Hollow Metal	Paint	10 1/4"	-	90	
AC201	SH	7' - 0"	7' - 8"	1 3/4"	Hollow Metal	Paint	2	Hollow Metal	Paint	10 1/4"	-	90	
AC205	SH	7' - 0"	7' - 8"	1 3/4"	Hollow Metal	Paint	2	Hollow Metal	Paint	10 1/4"	-	90	
AD221	SW	3' - 0"	7' - 0"	1 3/4"	Wood	Stain	2	Hollow Metal	Paint	5 3/4"	-	-	CARD READER
AE110	SW	3' - 0"	7' - 0"	1 3/4"	Wood	Stain	2	Hollow Metal	Paint	8 1/4"	-	-	
AE210	SW	3' - 0"	7' - 0"	1 3/4"	Wood	Stain	2	Hollow Metal	Paint	8 1/4"	-	-	
AE210A	SW	3' - 0"	7' - 0"	1 3/4"	Wood	Stain	2	Hollow Metal	Paint	11 1/2"	-	90	
AJ111	SW	3' - 0"	7' - 0"	1 3/4"	Wood	Stain	2	Hollow Metal	Paint	6 1/4"	-	-	
AJ141	SW	3' - 0"	7' - 0"	1 3/4"	Wood	Stain	2	Hollow Metal	Paint	8 1/4"	-	-	
AJ235	SW	3' - 0"	7' - 0"	1 3/4"	Wood	Stain	2	Hollow Metal	Paint	6 1/4"	-	-	
AM100	SW	3' - 0"	7' - 0"	1 3/4"	Wood	Stain	2	Hollow Metal	Paint	8 1/4"	-	-	
AM102	SW	3' - 0"	7' - 0"	1 3/4"	Wood	Stain	2	Hollow Metal	Paint	8 1/4"	-	-	
AM104	SW	3' - 0"	7' - 0"	1 3/4"	Wood	Stain	2	Hollow Metal	Paint	8 1/4"	-	-	
AM106	SW	3' - 0"	7' - 0"	1 3/4"	Wood	Stain	2	Hollow Metal	Paint	8 1/4"	-	-	
AM107	SW	3' - 0"	7' - 0"	1 3/4"	Wood	Stain	2	Hollow Metal	Paint	8 1/4"	-	-	
AM112	SW	3' - 0"	7' - 0"	1 3/4"	Wood	Stain	2	Hollow Metal	Paint	8 1/4"	-	-	
AM114	SW	3' - 0"	7' - 0"	1 3/4"	Wood	Stain	2	Hollow Metal	Paint	8 1/4"	-	-	
AM116	SW	3' - 0"	7' - 0"	1 3/4"	Wood	Stain	2	Hollow Metal	Paint	8 1/4"	-	-	
AM120	SW	3' - 0"	7' - 0"	1 3/4"	Wood	Stain	2	Hollow Metal	Paint	8 1/4"	-	-	
AM122	SW	3' - 0"	7' - 0"	1 3/4"	Wood	Stain	2	Hollow Metal	Paint	8 1/4"	-	-	
AM126	SW	3' - 0"	7' - 0"	1 3/4"	Wood	Stain	2	Hollow Metal	Paint	8 1/4"	-	-	
AM128	SW	3' - 0"	7' - 0"	1 3/4"	Wood	Stain	2	Hollow Metal	Paint	8 1/4"	-	-	
AM130	SW	3' - 0"	7' - 0"	1 3/4"	Wood	Stain	2	Hollow Metal	Paint	8 1/4"	-	-	
AM132	SW	3' - 0"	7' - 0"	1 3/4"	Wood	Stain	2	Hollow Metal	Paint	8 1/4"	-	-	
AM134	SW	3' - 0"	7' - 0"	1 3/4"	Wood	Stain	2	Hollow Metal	Paint	8 1/4"	-	-	
AM145-1	SH	6' - 0"	7' - 0"	1 3/4"	Hollow Metal	Paint	2	Hollow Metal	Paint	5 3/4"	-	45	
AM145-2	SH	3' - 0"	7' - 0"	1 3/4"	Hollow Metal	Paint	2	Hollow Metal	Paint	5 3/4"		90	
AM200	SW	3' - 0"	7' - 0"	1 3/4"	Wood	Stain	2	Hollow Metal	Paint	8 1/4"	-	-	
AM202	SW	3' - 0"	7' - 0"	1 3/4"	Wood	Stain	2	Hollow Metal	Paint	8 1/4"	-	-	
AM204	SW	3' - 0"	7' - 0"	1 3/4"	Wood	Stain	2	Hollow Metal	Paint	8 1/4"	-	-	
AM205	SW	3' - 0"	7' - 0"	1 3/4"	Wood	Stain	2	Hollow Metal	Paint	8 1/4"	-	-	
AM206	SW	3' - 0"	7' - 0"	1 3/4"	Wood	Stain	2	Hollow Metal	Paint	8 1/4"	-	-	
AM207	SW	3' - 0"	7' - 0"	1 3/4"	Wood	Stain	2	Hollow Metal	Paint	8 1/4"	-	-	
AM212	SW	3' - 0"	7' - 0"	1 3/4"	Wood	Stain	2	Hollow Metal	Paint	8 1/4"	-	-	
AM214	SW	3' - 0"	7' - 0"	1 3/4"	Wood	Stain	2	Hollow Metal	Paint	8 1/4"	-	-	
AM216	SW	3' - 0"	7' - 0"	1 3/4"	Wood	Stain	2	Hollow Metal	Paint	8 1/4"	-	-	
AM217	SH	6' - 0"	7' - 0"	1 3/4"	Hollow Metal	Paint	2	Hollow Metal	Paint	5 3/4"	-	-	
AM220	SW	3' - 0"	7' - 0"	1 3/4"	Wood	Stain	2	Hollow Metal	Paint	8 1/4"	-	-	
AM222	SW	3' - 0"	7' - 0"	1 3/4"	Wood	Stain	2	Hollow Metal	Paint	8 1/4"	-	-	
AM224	SW	3' - 0"	7' - 0"	1 3/4"	Wood	Stain	2	Hollow Metal	Paint	8 1/4"	-	-	
AM228	SW	3' - 0"	7' - 0"	1 3/4"	Wood	Stain	2	Hollow Metal	Paint	8 1/4"	-	-	
AM230	SW	3' - 0"	7' - 0"	1 3/4"	Wood	Stain	2	Hollow Metal	Paint	8 1/4"	-	-	
AM232	SW	3' - 0"	7' - 0"	1 3/4"	Wood	Stain	2	Hollow Metal	Paint	8 1/4"	-	-	
AM234	SW	3' - 0"	7' - 0"	1 3/4"	Wood	Stain	2	Hollow Metal	Paint	8 1/4"	-	-	
AM236	SW	3' - 0"	7' - 0"	1 3/4"	Wood	Stain	2	Hollow Metal	Paint	8 1/4"	-	-	
AS101A	SW	3' - 0"	7' - 0"	1 3/4"	Wood	Stain	IW2B	Aluminum	Anodized		-	-	
AS101B-1	TW	4' - 0"	7' - 0"	1 3/4"	Wood	Stain	2	Hollow Metal	Paint	8 1/4"	T	-	
AS101B-2	TW	4' - 0"	7' - 0"	1 3/4"	Wood	Stain	2	Hollow Metal	Paint	8 1/4"	T	-	
AS108	SW	3' - 0"	7' - 0"	1 3/4"	Wood	Stain	2	Hollow Metal	Paint	8 1/4"		-	
AS115A	SW	3' - 0"	7' - 0"	1 3/4"	Wood	Stain	2	Hollow Metal	Paint	5 3/4"		-	
AS115B	SW	3' - 0"	7' - 0"	1 3/4"	Wood	Stain	2	Hollow Metal	Paint	5 3/4"		-	
AS121	SW	3' - 0"	7' - 0"	1 3/4"	Wood	Stain	2	Hollow Metal	Paint	5 3/4"		-	CARD READER
AS121B	SW	3' - 0"	7' - 0"	1 3/4"	FRP	FRP Color	2	Aluminum	Anodized	5 3/4"		-	
AS119	SW	3' - 0"	7' - 0"	1 3/4"	Wood	Stain	2	Hollow Metal	Paint	5 3/4"		-	
AS120	SW	3' - 0"	7' - 0"	1 3/4"	Wood	Stain	2	Hollow Metal	Paint	8 1/4"		-	
AS127	SW	3' - 0"	7' - 0"	1 3/4"	Wood	Stain	IW2A	Aluminum	Anodized		-	-	
AS136	SW	7' - 0"	8' - 0"	1 3/4"	Wood	Stain	2	Hollow Metal	Paint	5 3/4"	-	-	
AS138A	VW	3' - 0"	7' - 0"	1 3/4"	Wood	Stain	2	Hollow Metal	Paint	8 1/4"	T	-	
AS138B	VW	3' - 0"	7' - 0"	1 3/4"	Wood	Stain	2	Hollow Metal	Paint	8 1/4"	T	45	
AS142-1	SH	6' - 0"	7' - 0"	1 3/4"	Hollow Metal	Paint	2	Hollow Metal	Paint	5 3/4"	-	-	
AS142-2	SH	6' - 0"	7' - 0"	1 3/4"	Hollow Metal	Paint	2	Hollow Metal	Paint	5 3/4"	-	-	
AS148-1	SH	6' - 0"	7' - 0"	1 3/4"	Hollow Metal	Paint	2	Hollow Metal	Paint	5 3/4"	-	-	
AS148-2	SH	6' - 0"	7' - 0"	1 3/4"	Hollow Metal	Paint	2	Hollow Metal	Paint	5 3/4"	-	-	
AS201A-1	SW	3' - 0"	7' - 0"	1 3/4"	Wood	Stain	IW2B	Aluminum	Anodized		-	-	
AS201A-2	SW	3' - 0"	7' - 0"	1 3/4"	Wood	Stain	IW2A	Aluminum	Anodized		-	-	
AS203	SW	3' - 0"	7' - 0"	1 3/4"	Wood	Stain	2	Hollow Metal	Paint	8 1/4"	-	-	
AS205	VW	3' - 0"	7' - 0"	1 3/4"	Wood	Stain	2	Hollow Metal	Paint	8 1/4"	T	-	
AS208	SW	3' - 0"	7' - 0"	1 3/4"	Wood	Stain	2	Hollow Metal	Paint	8 1/4"	-	-	
AS218	SW	3' - 0"	7' - 0"	1 3/4"	Wood	Stain	2	Hollow Metal	Paint	8 1/4"	-	-	
AS219	SW	3' - 0"	7' - 0"	1 3/4"	Wood	Stain	2	Hollow Metal	Paint	5 3/4"	-	-	
AS223	SW	3' - 0"	7' - 0"	1 3/4"	Wood	Stain	2	Hollow Metal	Paint	8 1/4"	-	-	
AS238	SW	7' - 0"	8' - 0"	1 3/4"	Wood	Stain	2	Hollow Metal	Paint	8 1/4"	-	-	
AS240A	VW	3' - 0"	7' - 0"	1 3/4"	Wood	Stain	2	Hollow Metal	Paint	8 1/4"	T	-	
AS240B	VW	3' - 0"	7' - 0"	1 3/4"	Wood	Stain	2	Hollow Metal	Paint	8 1/4"	T	45	
AST1-1	DA	6' - 0"	7' - 0"	2"	Aluminum	Aluminum	IW18	Aluminum	Aluminum		FR	45	
AST1-2	DA	6' - 0"	7' - 0"	2"	Aluminum	Aluminum	IW18	Aluminum	Aluminum		FR	45	
AST1-3	DA	6' - 2"	7' - 0"	2"	Aluminum	Aluminum	CW9N	Aluminum	Aluminum		L	-	
AST1-4	DA	6' - 2"	7' - 0"	2"	Aluminum	Aluminum	CW9N	Aluminum	Aluminum		L	-	CARD READER
AST1-5	DA	6' - 0"	7' - 0"	2"	Aluminum	Aluminum	IW18	Aluminum	Aluminum		FR	45	
AST1-6	DA	6' - 0"	7' - 0"	2"	Aluminum	Aluminum	IW18	Aluminum	Aluminum		FR	45	
AST2-1	DA	6' - 0"	7' - 0"	2"	Aluminum	Aluminum	IW18	Aluminum	Aluminum		FR	45	
AST2-2	DA	6' - 0"	7' - 0"	2"	Aluminum	Aluminum	IW18	Aluminum	Aluminum		FR	45	
AST2-3	DA	6' - 2"	7' - 0"	2"	Aluminum	Aluminum	CW10S	Aluminum	Aluminum		L	-	
AST2-4	DA	6' - 2"	7' - 0"	2"	Aluminum	Aluminum	CW10S	Aluminum	Aluminum		L	-	
AST2-5	DA	6' - 0"	7' - 0"	2"	Aluminum	Aluminum	IW18	Aluminum	Aluminum		FR	45	
AST2-6	DA	6' - 0"	7' - 0"	2"	Aluminum	Aluminum	IW18	Aluminum	Aluminum		FR	45	
AT1	SH	3' - 0"	7' - 0"	1 3/4"	Hollow Metal	Paint	2	Hollow Metal	Paint	5 3/4"		-	
AT2	SH	3' - 0"	7' - 0"	1 3/4"	Hollow Metal	Paint	2	Hollow Metal	Paint	5 3/4"		-	
AT102B	SW	3' - 0"	7' - 0"	1 3/4"	Wood	Stain	2	Hollow Metal	Paint	8 1/4"		-	
AT130	SW	3' - 0"	7' - 0"	1 3/4"	Wood	Stain	2	Hollow Metal	Paint	8 1/4"		-	
AT122	SW	3' - 0"	7' - 0"	1 3/4"	Wood	Stain	2	Hollow Metal	Paint	8 1/4"		-	
AT143-1	SW	3' - 0"	7' - 0"	1 3/4"	Wood	Stain	2	Hollow Metal	Paint	6 1/4"		-	1 1/2" UNDERCUT
AT143-2	SW	2' - 8"	7' - 0"	1 3/4"	Wood	Stain	2	Hollow Metal	Paint	6 1/4"		-	1 1/2" UNDERCUT
AT143-3	SW	2' - 8"	7' - 0"	1 3/4"	Wood	Stain	2	Hollow Metal	Paint	6 1/4"		-	1 1/2" UNDERCUT
AT143-4	SW	2' - 8"	7' - 0"	1 3/4"	Wood	Stain	2	Hollow Metal	Paint	6 1/4"		-	1 1/2" UNDERCUT
AT143-5	SW	2' - 8"	7' - 0"	1 3/4"	Wood	Stain	2	Hollow Metal	Paint	6 1/4"		-	1 1/2" UNDERCUT
AT143-6	SW	2' - 8"	7' - 0"	1 3/4"	Wood	Stain	2	Hollow Metal	Paint	6 1/4"		-	1 1/2" UNDERCUT
AT143-7	SW	2' - 8"	7' - 0"	1 3/4"	Wood	Stain	2	Hollow Metal	Paint	6 1/4"		-	1 1/2" UNDERCUT
AT143-8	SW	2' - 8"	7' - 0"	1 3/4"	Wood	Stain	2	Hollow Metal	Paint	6 1/4"		-	1 1/2" UNDERCUT
AT144	SW	3' - 0"	7' - 0"	1 3/4"	Wood	Stain	2	Hollow Metal	Paint	5 3/4"		-	
AT146	SW	3' - 0"	7' - 0"	1 3/4"	Wood	Stain	2	Hollow Metal	Paint	5 3/4"		-	
AV100-1	DA	7' - 0"	7' - 0"	2"	Aluminum	Aluminum	W23SB	Aluminum	Aluminum		L	-	
AV100-2	DA	7' - 0"	7' - 0"	2"	Aluminum	Aluminum	W23SB	Aluminum	Aluminum		L	-	CARD READER
AV100-3	DA	7' - 0"	7' - 0"	2"	Aluminum	Aluminum	IW17	Aluminum	Aluminum		B	-	
AV100-4	DA	7' - 0"	7' - 0"	2"	Aluminum	Aluminum	IW17	Aluminum	Aluminum		B	-	CARD READER
AV101-1	DA	6' - 0"	7' - 0"	2"	Aluminum	Aluminum	CW8S	Aluminum	Aluminum		L	-	
AV101-2	DA	6' - 0"	7' - 0"	2"	Aluminum	Aluminum	CW8S	Aluminum	Aluminum		L	-	
AV101-3	DA	6' - 0"	7' - 0"	2"	Aluminum	Aluminum	ICW1	Aluminum	Aluminum		T	-	
AV101-4	DA	6' - 0"	7' - 0"	2"	Aluminum	Aluminum	ICW1	Aluminum	Aluminum		T	-	
AW118-1	SW	3' - 0"	7' - 0"	1 3/4"	Wood	Stain	2	Hollow Metal	Paint	8 1/4"		-	

DOOR AND FRAME SCHEDULE - AREA B


NO.	DOOR TYPE	DOOR WIDTH	DOOR HEIGHT	DOOR THICKNESS	DOOR MATERIAL	DOOR FINISH	FRAME TYPE	FRAME MATERIAL	FRAME FINISH	FRAME DEPTH	GLAZING TYPE	FIRE RATING	COMMENTS
B100-1	SF	3' - 6"	7' - 0"	1 3/4"	FRP	FRP Color	2	Aluminum	Anodized	10 1/4"		-	
B100-2	SF	6' - 0"	7' - 0"	1 3/4"	FRP	FRP Color	2	Aluminum	Anodized	10 1/4"	-	-	
B100-3	SF	3' - 0"	7' - 0"	1 3/4"	FRP	FRP Color	2	Aluminum	Anodized	10 1/4"		-	
B104	SH	3' - 0"	7' - 0"	1 3/4"	Hollow Metal	Paint	2	Hollow Metal	Paint	10 1/4"		-	
B105	TH	6' - 0"	7' - 0"	1 3/4"	Hollow Metal	Paint	2	Hollow Metal	Paint	10 1/4"	T	-	
B106	TH	3' - 0"	7' - 0"	1 3/4"	Hollow Metal	Paint	2	Hollow Metal	Paint	10 1/4"	T	-	
B107	TH	3' - 0"	7' - 0"	1 3/4"	Hollow Metal	Paint	2	Hollow Metal	Paint	10 1/4"	T	-	
B110	SH	6' - 0"	7' - 0"	1 3/4"	Hollow Metal	Paint	2	Hollow Metal	Paint	5 3/4"	-	-	CARD READER
B110A	TH	3' - 0"	7' - 0"	1 3/4"	Hollow Metal	Paint	2	Hollow Metal	Paint	8 1/4"	T	-	
B111-1	SW	3' - 0"	7' - 0"	1 3/4"	Wood	Stain	2	Hollow Metal	Paint	8 1/4"		-	
B114-1	SW	2' - 8"	7' - 0"	1 3/4"	Wood	Stain	2	Hollow Metal	Paint	6 1/4"		-	1 1/2" UNDERCUT
B114-2	SW	2' - 8"	7' - 0"	1 3/4"	Wood	Stain	2	Hollow Metal	Paint	6 1/4"		-	1 1/2" UNDERCUT
B114-3	SW	2' - 8"	7' - 0"	1 3/4"	Wood	Stain	2	Hollow Metal	Paint	6 1/4"		-	1 1/2" UNDERCUT
B114-4	SW	2' - 8"	7' - 0"	1 3/4"	Wood	Stain	2	Hollow Metal	Paint	6 1/4"		-	1 1/2" UNDERCUT
B114-5	SW	2' - 8"	7' - 0"	1 3/4"	Wood	Stain	2	Hollow Metal	Paint	6 1/4"		-	1 1/2" UNDERCUT
B114-6	SW	2' - 8"	7' - 0"	1 3/4"	Wood	Stain	2	Hollow Metal	Paint	6 1/4"		-	1 1/2" UNDERCUT
B114-7	SW	2' - 8"	7' - 0"	1 3/4"	Wood	Stain	2	Hollow Metal	Paint	6 1/4"		-	1 1/2" UNDERCUT
B114-8	SW	3' - 0"	7' - 0"	1 3/4"	Wood	Stain	2	Hollow Metal	Paint	6 1/4"		-	1 1/2" UNDERCUT
B115-1	AL	3' - 0"	7' - 0"	2"	Aluminum	Aluminum	CW11S	Aluminum	Aluminum		L	-	CARD READER
B200A	SW	3' - 0"	7' - 0"	1 3/4"	Wood	Stain	IW3B	Aluminum	Anodized		-	-	
B200B	SW	3' - 0"	7' - 0"	1 3/4"	Wood	Stain	IW3B	Aluminum	Anodized		-	-	
B200C	SW	3' - 0"	7' - 0"	1 3/4"	Wood	Stain	IW3B	Aluminum	Anodized		-	-	
B201	SW	3' - 0"	7' - 0"	1 3/4"	Wood	Stain	IW1B	Aluminum	Anodized		-	-	
B201A	SW	3' - 0"	7' - 0"	1 3/4"	Wood	Stain	IW3A	Aluminum	Anodized		-	-	
B201B	SW	3' - 0"	7' - 0"	1 3/4"	Wood	Stain	IW3A	Aluminum	Anodized		-	-	
B201C	SW	3' - 0"	7' - 0"	1 3/4"	Wood	Stain	IW2B	Aluminum	Anodized		-	-	
B201D	SW	3' - 0"	7' - 0"	1 3/4"	Wood	Stain	IW3A	Aluminum	Anodized		-	-	
B201E	SW	3' - 0"	7' - 0"	1 3/4"	Wood	Stain	IW3B	Aluminum	Anodized		-	-	
B202	SW	3' - 0"	7' - 0"	1 3/4"	Wood	Stain	IW1B	Aluminum	Anodized		-	-	
B203	SW	3' - 0"	7' - 0"	1 3/4"	Wood	Stain	IW1B	Aluminum	Anodized		-	-	
B204	SW	3' - 0"	7' - 0"	1 3/4"	Wood	Stain	IW1A	Aluminum	Anodized		-	-	
B205	SW	3' - 0"	7' - 0"	1 3/4"	Wood	Stain	IW1A	Aluminum	Anodized		-	-	
B206	SW	3' - 0"	7' - 0"	1 3/4"	Wood	Stain	IW2A	Aluminum	Anodized		-	-	
B207	SW	3' - 0"	7' - 0"	1 3/4"	Wood	Stain	IW1B	Aluminum	Anodized		-	-	
B210	SW	3' - 0"	7' - 0"	1 3/4"	Wood	Stain	IW1B	Aluminum	Anodized		-	-	
B212	SW	3' - 0"	7' - 0"	1 3/4"	Wood	Stain	IW1A	Aluminum	Anodized		-	-	
B214	SW	3' - 0"	7' - 0"	1 3/4"	Wood	Stain	IW1A	Aluminum	Anodized		-	-	
B221	SH	6' - 0"	7' - 0"	1 3/4"	Hollow Metal	Paint	2	Hollow Metal	Paint	5 3/4"		-	
B222	SW	3' - 0"	7' - 0"	1 3/4"	Wood	Stain	IW1B	Aluminum	Anodized		-	-	
B224	SW	3' - 0"	7' - 0"	1 3/4"	Wood	Stain	IW1A	Aluminum	Anodized		-	-	
B226	SW	3' - 0"	7' - 0"	1 3/4"	Wood	Stain	IW2A	Aluminum	Anodized		-	-	
B230	SW	3' - 0"	7' - 0"	1 3/4"	Wood	Stain	IW1B	Aluminum	Anodized		-	-	
B232	SW	3' - 0"	7' - 0"	1 3/4"	Wood	Stain	IW1B	Aluminum	Anodized		-	-	
B234	SW	3' - 0"	7' - 0"	1 3/4"	Wood	Stain	IW1A	Aluminum	Anodized		-	-	
BC100-1	SH	7' - 8"	8' - 0"	1 3/4"	Hollow Metal	Paint	2	Hollow Metal	Paint	5 3/4"		-	SECURITY KEYSWITCH CONNECTION
BC100-2	DH	6' - 0"	7' - 0"	1 3/4"	Hollow Metal	Paint	2	Hollow Metal	Paint	5

DOOR AND FRAME SCHEDULE - AREA C

NO.	DOOR TYPE	DOOR WIDTH	DOOR HEIGHT	DOOR THICKNESS	DOOR MATERIAL	DOOR FINISH	FRAME TYPE	FRAME MATERIAL	FRAME FINISH	FRAME DEPTH	GLAZING TYPE	FIRE RATING	COMMENTS
C100A	SW	3' - 0"	7' - 0"	1 3/4"	Wood	Stain	IW3B	Aluminum	Anodized		-	-	
C100B	SW	3' - 0"	7' - 0"	1 3/4"	Wood	Stain	IW3B	Aluminum	Anodized		-	-	
C100C	SW	3' - 0"	7' - 0"	1 3/4"	Wood	Stain	IW3B	Aluminum	Anodized		-	-	
C101-1	SW	5' - 0"	7' - 0"	1 3/4"	Wood	Stain	2	Hollow Metal	Paint	5 3/4"	-	-	SECURITY KEYSWITCH CONNECTION
C101-2	SW	5' - 0"	7' - 0"	1 3/4"	Wood	Stain	2	Hollow Metal	Paint	5 3/4"	-	-	SECURITY KEYSWITCH CONNECTION
C101A	SW	3' - 0"	7' - 0"	1 3/4"	Wood	Stain	2	Hollow Metal	Paint	5 3/4"		-	
C101B	SH	3' - 0"	7' - 8"	1 3/4"	Hollow Metal	Paint	2	Hollow Metal	Paint	5 3/4"		-	
C102	SW	3' - 0"	7' - 0"	1 3/4"	Wood	Stain	IW4B	Aluminum	Anodized		-	-	
C103	SW	3' - 0"	7' - 8"	1 3/4"	Wood	Stain	2	Hollow Metal	Paint	5 3/4"		-	
C104A	SW	6' - 0"	7' - 0"	1 3/4"	Wood	Stain	2	Hollow Metal	Paint	8 1/4"	-	-	
C104B	VW	3' - 0"	7' - 0"	1 3/4"	Wood	Stain	2	Hollow Metal	Paint	8 1/4"	T	-	
C104C-1	SW	3' - 0"	7' - 0"	1 3/4"	Wood	Stain	2	Hollow Metal	Paint	5 3/4"	-	-	LIGHT SEAL
C104C-2	SW	3' - 0"	7' - 0"	1 3/4"	Wood	Stain	2	Hollow Metal	Paint	5 3/4"		-	
C105	SW	3' - 0"	7' - 0"	1 3/4"	Wood	Stain	2	Hollow Metal	Paint	5 3/4"		-	
C107	SW	3' - 0"	7' - 0"	1 3/4"	Wood	Stain	IW1A	Aluminum	Anodized		-	-	
C109	SW	3' - 0"	7' - 0"	1 3/4"	Wood	Stain	2	Hollow Metal	Paint	8 1/4"		-	
C112	SW	3' - 0"	7' - 0"	1 3/4"	Wood	Stain	IW4A	Aluminum	Anodized		-	-	
C112A-1	VW	3' - 0"	7' - 0"	1 3/4"	Wood	Stain	2	Hollow Metal	Paint	5 3/4"	T	-	
C112A-2	VW	3' - 0"	7' - 0"	1 3/4"	Wood	Stain	2	Hollow Metal	Paint	5 3/4"	T	-	
C116	SW	3' - 0"	7' - 0"	1 3/4"	Wood	Stain	IW4B	Aluminum	Anodized		-	-	
C118-1	VH	3' - 0"	7' - 0"	1 3/4"	Hollow Metal	Paint	2	Hollow Metal	Paint	5 3/4"	T	-	
C118-2	VH	3' - 0"	7' - 0"	1 3/4"	Hollow Metal	Paint	2	Hollow Metal	Paint	5 3/4"	T	-	
C118-3	DA	3' - 0"	7' - 0"	2"	Aluminum	Anodized		Aluminum	Anodized		T	-	DOOR BY OTHERS. SEE HARDWARE SCHEDULE.
C118-4	VH	3' - 0"	7' - 0"	1 3/4"	Hollow Metal	Paint	2	Hollow Metal	Paint	5 3/4"	T	45	
C118A	SW	3' - 0"	7' - 0"	1 3/4"	Wood	Stain	2	Hollow Metal	Paint	8 1/4"		-	
C120	SW	3' - 0"	7' - 0"	1 3/4"	Wood	Stain	IW4A	Aluminum	Anodized		-	-	
C120A-1	VW	3' - 0"	7' - 0"	1 3/4"	Wood	Stain	2	Hollow Metal	Paint	5 3/4"	T	-	
C120A-2	VW	3' - 0"	7' - 0"	1 3/4"	Wood	Stain	2	Hollow Metal	Paint	5 3/4"	T	-	
C121	SW	3' - 0"	7' - 0"	1 3/4"	Wood	Stain	2	Hollow Metal	Paint	5 3/4"		-	
C123	SW	3' - 0"	7' - 0"	1 3/4"	Wood	Stain	2	Hollow Metal	Paint	8 1/4"		-	
C124	SW	3' - 0"	7' - 0"	1 3/4"	Wood	Stain	IW4B	Aluminum	Anodized		-	-	
C126	SW	3' - 0"	7' - 0"	1 3/4"	Wood	Stain	IW4A	Aluminum	Anodized		-	-	
C126A-1	VW	3' - 0"	7' - 0"	1 3/4"	Wood	Stain	2	Hollow Metal	Paint	5 3/4"	T	-	
C126A-2	VW	3' - 0"	7' - 0"	1 3/4"	Wood	Stain	2	Hollow Metal	Paint	5 3/4"	T	-	
C130	SW	3' - 0"	7' - 0"	1 3/4"	Wood	Stain	IW4B	Aluminum	Anodized		-	-	
C200A	SW	3' - 0"	7' - 0"	1 3/4"	Wood	Stain	IW3B	Aluminum	Anodized		-	-	
C200A-1	VW	3' - 0"	7' - 0"	1 3/4"	Wood	Stain	2	Hollow Metal	Paint	5 3/4"	T	-	
C200A-2	VW	3' - 0"	7' - 0"	1 3/4"	Wood	Stain	2	Hollow Metal	Paint	5 3/4"	T	-	
C200B	SW	3' - 0"	7' - 0"	1 3/4"	Wood	Stain	IW3B	Aluminum	Anodized		-	-	
C200C	SW	3' - 0"	7' - 0"	1 3/4"	Wood	Stain	IW3B	Aluminum	Anodized		-	-	
C202	SW	3' - 0"	7' - 0"	1 3/4"	Wood	Stain	IW4A	Aluminum	Anodized		-	-	
C204	SW	3' - 0"	7' - 0"	1 3/4"	Wood	Stain	2	Hollow Metal	Paint	8 1/4"		-	
C206	SW	3' - 0"	7' - 0"	1 3/4"	Wood	Stain	2	Hollow Metal	Paint	8 1/4"		-	
C206A	VW	3' - 0"	7' - 0"	1 3/4"	Wood	Stain	2	Hollow Metal	Paint	5 3/4"	T	-	
C212	SW	3' - 0"	7' - 0"	1 3/4"	Wood	Stain	IW4A	Aluminum	Anodized		-	-	
C212A-1	VW	3' - 0"	7' - 0"	1 3/4"	Wood	Stain	2	Hollow Metal	Paint	5 3/4"	T	-	
C212A-2	VW	3' - 0"	7' - 0"	1 3/4"	Wood	Stain	2	Hollow Metal	Paint	5 3/4"	T	-	
C216	SW	3' - 0"	7' - 0"	1 3/4"	Wood	Stain	IW4B	Aluminum	Anodized		-	-	
C220	SW	3' - 0"	7' - 0"	1 3/4"	Wood	Stain	IW4A	Aluminum	Anodized		-	-	
C224	SW	3' - 0"	7' - 0"	1 3/4"	Wood	Stain	IW2A	Aluminum	Anodized		-	-	
C228	SW	3' - 0"	7' - 0"	1 3/4"	Wood	Stain	IW4A	Aluminum	Anodized		-	-	
C228A-1	VW	3' - 0"	7' - 0"	1 3/4"	Wood	Stain	2	Hollow Metal	Paint	5 3/4"	T	-	
C228A-2	VW	3' - 0"	7' - 0"	1 3/4"	Wood	Stain	2	Hollow Metal	Paint	5 3/4"	T	-	
C232	SW	3' - 0"	7' - 0"	1 3/4"	Wood	Stain	IW4B	Aluminum	Anodized		-	-	
CC101-1	DA	3' - 0"	7' - 0"	2"	Aluminum	Anodized	W13NA	Aluminum	Anodized		T	-	
CC101-2	DA	3' - 0"	7' - 0"	2"	Aluminum	Anodized	W13S	Aluminum	Anodized		L	-	
CD127	SW	3' - 0"	7' - 0"	1 3/4"	Wood	Stain	2	Hollow Metal	Paint	5 3/4"		-	CARD READER
CD223	SW	3' - 0"	7' - 0"	1 3/4"	Wood	Stain	2	Hollow Metal	Paint	5 3/4"		-	CARD READER
CE124	SW	3' - 0"	7' - 0"	1 3/4"	Wood	Stain	2	Hollow Metal	Paint	8 1/4"		-	
CE226	SW	3' - 0"	7' - 0"	1 3/4"	Wood	Stain	2	Hollow Metal	Paint	8 1/4"		-	
CE226A	SW	3' - 0"	7' - 0"	1 3/4"	Wood	Stain	2	Hollow Metal	Paint	9 1/2"		90	
CJ108	SW	3' - 0"	7' - 0"	1 3/4"	Wood	Stain	2	Hollow Metal	Paint	8 1/4"		-	
CJ210	SW	3' - 0"	7' - 0"	1 3/4"	Wood	Stain	2	Hollow Metal	Paint	8 1/4"		-	
CM102	SW	3' - 0"	7' - 0"	1 3/4"	Wood	Stain	2	Hollow Metal	Paint	8 1/4"		-	
CM112	SW	3' - 0"	7' - 0"	1 3/4"	Wood	Stain	2	Hollow Metal	Paint	8 1/4"		-	
CM116	SW	3' - 0"	7' - 0"	1 3/4"	Wood	Stain	2	Hollow Metal	Paint	8 1/4"		-	
CM120	SW	3' - 0"	7' - 0"	1 3/4"	Wood	Stain	2	Hollow Metal	Paint	8 1/4"		-	
CM124	SW	3' - 0"	7' - 0"	1 3/4"	Wood	Stain	2	Hollow Metal	Paint	8 1/4"		-	
CM126	SW	3' - 0"	7' - 0"	1 3/4"	Wood	Stain	2	Hollow Metal	Paint	8 1/4"		-	
CM130	SW	3' - 0"	7' - 0"	1 3/4"	Wood	Stain	2	Hollow Metal	Paint	8 1/4"		-	
CM202	SW	3' - 0"	7' - 0"	1 3/4"	Wood	Stain	2	Hollow Metal	Paint	8 1/4"		-	
CM204	SW	3' - 0"	7' - 0"	1 3/4"	Wood	Stain	2	Hollow Metal	Paint	8 1/4"		-	
CM212	SW	3' - 0"	7' - 0"	1 3/4"	Wood	Stain	2	Hollow Metal	Paint	8 1/4"		-	
CM216	SW	3' - 0"	7' - 0"	1 3/4"	Wood	Stain	2	Hollow Metal	Paint	8 1/4"		-	
CM220	SW	3' - 0"	7' - 0"	1 3/4"	Wood	Stain	2	Hollow Metal	Paint	8 1/4"		-	
CM224	SW	3' - 0"	7' - 0"	1 3/4"	Wood	Stain	2	Hollow Metal	Paint	8 1/4"		-	
CM228	SW	3' - 0"	7' - 0"	1 3/4"	Wood	Stain	2	Hollow Metal	Paint	8 1/4"		-	
CM232	SW	3' - 0"	7' - 0"	1 3/4"	Wood	Stain	2	Hollow Metal	Paint	8 1/4"		-	
CS114	SW	3' - 0"	7' - 0"	1 3/4"	Wood	Stain	2	Hollow Metal	Paint	8 1/4"		-	
CS122	SW	3' - 0"	7' - 0"	1 3/4"	Wood	Stain	2	Hollow Metal	Paint	8 1/4"		-	
CS128	SW	3' - 0"	7' - 0"	1 3/4"	Wood	Stain	2	Hollow Metal	Paint	8 1/4"		-	
CS201	SW	3' - 0"	7' - 0"	1 3/4"	Wood	Stain	2	Hollow Metal	Paint	5 3/4"		-	
CS214	SW	3' - 0"	7' - 0"	1 3/4"	Wood	Stain	2	Hollow Metal	Paint	8 1/4"		-	
CS218	SW	3' - 0"	7' - 0"	1 3/4"	Wood	Stain	2	Hollow Metal	Paint	8 1/4"		-	
CS222	SW	3' - 0"	7' - 0"	1 3/4"	Wood	Stain	2	Hollow Metal	Paint	8 1/4"		-	
CS230	SW	3' - 0"	7' - 0"	1 3/4"	Wood	Stain	2	Hollow Metal	Paint	8 1/4"		-	
CST1-1	DA	6' - 0"	7' - 0"	2"	Aluminum	Aluminum	IW18	Aluminum	Aluminum		FR	45	
CST1-2	DA	6' - 0"	7' - 0"	2"	Aluminum	Aluminum	IW18	Aluminum	Aluminum		FR	45	
CST1-3	DA	6' - 2"	7' - 0"	2"	Aluminum	Aluminum	CW9N	Aluminum	Aluminum		L	-	
CST1-4	DA	6' - 2"	7' - 0"	2"	Aluminum	Aluminum	CW9N	Aluminum	Aluminum		L	-	
CST1-5	DA	6' - 0"	7' - 0"	2"	Aluminum	Aluminum	IW18	Aluminum	Aluminum		FR	45	
CST1-6	DA	6' - 0"	7' - 0"	2"	Aluminum	Aluminum	IW18	Aluminum	Aluminum		FR	45	
CST1-7	DA	6' - 0"	7' - 0"	2"	Aluminum	Aluminum	IW18	Aluminum	Aluminum		FR	45	
CST2-2	DA	6' - 0"	7' - 0"	2"	Aluminum	Aluminum	IW18	Aluminum	Aluminum		FR	45	
CST2-3	DA	6' - 2"	7' - 0"	2"	Aluminum	Aluminum	CW10S	Aluminum	Aluminum		L	-	
CST2-4	DA	6' - 2"	7' - 0"	2"	Aluminum	Aluminum	CW10S	Aluminum	Aluminum		L	-	
CST2-5	DA	6' - 0"	7' - 0"	2"	Aluminum	Aluminum	IW18	Aluminum	Aluminum		FR	45	
CST2-6	DA	6' - 0"	7' - 0"	2"	Aluminum	Aluminum	IW18	Aluminum	Aluminum		FR	45	
CT208-1	SW	3' - 0"	7' - 0"	1 3/4"	Hollow Metal	Paint	2	Hollow Metal	Paint	6 1/4"		-	1 1/2" UNDERCUT
CT208-2	SW	2' - 8"	7' - 0"	1 3/4"	Wood	Stain	2	Hollow Metal	Paint	6 1/4"		-	1 1/2" UNDERCUT
CT208-3	SW	2' - 8"	7' - 0"	1 3/4"	Wood	Stain	2	Hollow Metal	Paint	6 1/4"		-	1 1/2" UNDERCUT
CT208-4	SW	2' - 8"	7' - 0"	1 3/4"	Wood	Stain	2	Hollow Metal	Paint	6 1/4"		-	1 1/2" UNDERCUT
CT208-5	SW	2' - 8"	7' - 0"	1 3/4"	Wood	Stain	2	Hollow Metal	Paint	6 1/4"		-	1 1/2" UNDERCUT
CT208-6	SW	2' - 8"	7' - 0"	1 3/4"	Wood	Stain	2	Hollow Metal	Paint	6 1/4"		-	1 1/2" UNDERCUT
CT208-7	SW	2' - 8"	7' - 0"	1 3/4"	Wood	Stain	2	Hollow Metal	Paint	6 1/4"		-	1 1/2" UNDERCUT
CT208-8	SW	2' - 8"	7' - 0"	1 3/4"	Wood	Stain	2	Hollow Metal	Paint	6 1/4"		-	1 1/2" UNDERCUT
CT208-9	SW	2' - 8"	7' - 0"	1 3/4"	Wood	Stain	2	Hollow Metal	Paint	6 1/4"		-	1 1/2" UNDERCUT
CT208-10	SW	6' - 0"	7' - 0"	1 3/4"	Wood	Stain	2	Hollow Metal	Paint	6 1/4"		-	1 1/2" UNDERCUT
CV100-1	SH	6' - 0"	7' - 0"	1 3/4"	Hollow Metal	Paint	2	Hollow Metal	Paint	5 3/4"	-	-	CARD READER
CV100-2	SW	6' - 0"	7' - 0"	1 3/4"	Wood	Stain	2	Hollow Metal	Paint	8 1/4"	-	-	


DOOR AND FRAME SCHEDULE - AREA E

NO.	DOOR TYPE	DOOR WIDTH	DOOR HEIGHT	DOOR THICKNESS	DOOR MATERIAL	DOOR FINISH	FRAME TYPE	FRAME MATERIAL	FRAME FINISH	FRAME DEPTH	GLAZING TYPE	FIRE RATING	COMMENTS
E236	SW	3' - 0"	7' - 0"	1 3/4"	Wood	Stain	IW1A	Aluminum	Anodized		-	-	
E237	SW	3' - 0"	7' - 0"	1 3/4"	Wood	Stain	IW1A	Aluminum	Anodized		-	-	
E238	SW	3' - 0"	7' - 0"	1 3/4"	Wood	Stain	IW1B	Aluminum	Anodized		-	-	
E240	SW	3' - 0"	7' - 0"	1 3/4"	Wood	Stain	IW1A	Aluminum	Anodized		-	-	
E242	SW	3' - 0"	7' - 0"	1 3/4"	Wood	Stain	IW1A	Aluminum	Anodized		-	-	
E246	SW	3' - 0"	7' - 0"	1 3/4"	Wood	Stain	IW1B	Aluminum	Anodized		-	-	
E252	SW	3' - 0"	7' - 0"	1 3/4"	Wood	Stain	IW1B	Aluminum	Anodized		-	-	
E254	SW	3' - 0"	7' - 0"	1 3/4"	Wood	Stain	IW1A	Aluminum	Anodized		-	-	
E256	SW	3' - 0"	7' - 0"	1 3/4"	Wood	Stain	IW1B	Aluminum	Anodized		-	-	
E258	SW	3' - 0"	7' - 0"	1 3/4"	Wood	Stain	IW1A	Aluminum	Anodized		-	-	
EC109-1	DA	6' - 0"	7' - 0"	2"	Aluminum	Aluminum	W15S	Aluminum	Aluminum		L	-	
EC109-2	DA	6' - 0"	7' - 0"	2"	Aluminum	Aluminum		Aluminum	Aluminum		L	-	
EC131	SW	3' - 0"	7' - 0"	1 3/4"	Wood	Stain	2	Hollow Metal	Paint	5 3/4"		-	
ED155	SW	3' - 0"	7' - 0"	1 3/4"	Wood	Stain	2	Hollow Metal	Paint	5 3/4"		-	CARD READER
ED239	SW	3' - 0"	7' - 0"	1 3/4"	Wood	Stain	2	Hollow Metal	Paint	8 1/4"		-	CARD READER
EE131	SW	3' - 0"	7' - 0"	1 3/4"	Wood	Stain	2	Hollow Metal	Paint	7"		-	
EE133	SW	3' - 0"	7' - 0"	1 3/4"	Wood	Stain	2	Hollow Metal	Paint	5 3/4"		-	
EE136	SW	3' - 0"	7' - 0"	1 3/4"	Wood	Stain	2	Hollow Metal	Paint	8 1/4"		-	
EE232	SW	3' - 0"	7' - 0"	1 3/4"	Wood	Stain	2	Hollow Metal	Paint	8 1/4"		90	
EE234	SW	3' - 0"	7' - 0"	1 3/4"	Hollow Metal	Paint	2	Hollow Metal	Paint	9 1/2"		90	
EE105	SW	3' - 0"	7' - 0"	1 3/4"	Wood	Stain	2	Hollow Metal	Paint	6 1/4"		-	
EE135	SW	3' - 0"	7' - 0"	1 3/4"	Wood	Stain	2	Hollow Metal	Paint	8 1/4"		-	
EE137	SW	3' - 0"	7' - 0"	1 3/4"	Wood	Stain	2	Hollow Metal	Paint	8 1/4"		-	
EE225	SW	3' - 0"	7' - 0"	1 3/4"	Wood	Stain	2	Hollow Metal	Paint	8 1/4"		-	
EM100	SW	3' - 0"	7' - 0"	1 3/4"	Wood	Stain	2	Hollow Metal	Paint	8 1/4"		-	
EM106	SW	3' - 0"	7' - 0"	1 3/4"	Wood	Stain	2	Hollow Metal	Paint	8 1/4"		-	
EM108	SW	3' - 0"	7' - 0"	1 3/4"	Wood	Stain	2	Hollow Metal	Paint	8 1/4"		-	
EM110	SW	3' - 0"	7' - 0"	1 3/4"	Wood	Stain	2	Hollow Metal	Paint	8 1/4"		-	
EM112	SW	3' - 0"	7' - 0"	1 3/4"	Wood	Stain	2	Hollow Metal	Paint	8 1/4"		-	
EM118	SW	3' - 0"	7' - 0"	1 3/4"	Wood	Stain	2	Hollow Metal	Paint	8 1/4"		-	
EM124	SW	3' - 0"	7' - 0"	1 3/4"	Wood	Stain	2	Hollow Metal	Paint	8 1/4"		-	
EM126	SW	3' - 0"	7' - 0"	1 3/4"	Wood	Stain	2	Hollow Metal	Paint	8 1/4"		-	
EM128	SW	3' - 0"	7' - 0"	1 3/4"	Wood	Stain	2	Hollow Metal	Paint	8 1/4"		-	
EM130	SW	3' - 0"	7' - 0"	1 3/4"	Wood	Stain	2	Hollow Metal	Paint	8 1/4"		-	
EM134	SW	3' - 0"	7' - 0"	1 3/4"	Wood	Stain	2	Hollow Metal	Paint	8 1/4"		-	
EM138	SW	3' - 0"	7' - 0"	1 3/4"	Wood	Stain	2	Hollow Metal	Paint	8 1/4"		-	
EM140	SW	3' - 0"	7' - 0"	1 3/4"	Wood	Stain	2	Hollow Metal	Paint	8 1/4"		-	
EM142	SW	3' - 0"	7' - 0"	1 3/4"	Wood	Stain	2	Hollow Metal	Paint	8 1/4"		-	
EM144	SW	3' - 0"	7' - 0"	1 3/4"	Wood	Stain	2	Hollow Metal	Paint	8 1/4"		-	
EM146	SW	3' - 0"	7' - 0"	1 3/4"	Wood	Stain	2	Hollow Metal	Paint	8 1/4"		-	
EM154	SW	3' - 0"	7' - 0"	1 3/4"	Wood	Stain	2	Hollow Metal	Paint	8 1/4"		-	
EM156	SW	3' - 0"	7' - 0"	1 3/4"	Wood	Stain	2	Hollow Metal	Paint	8 1/4"		-	
EM158	SW	3' - 0"	7' - 0"	1 3/4"	Wood	Stain	2	Hollow Metal	Paint	8 1/4"		-	
EM160	SW	3' - 0"	7' - 0"	1 3/4"	Wood	Stain	2	Hollow Metal	Paint	8 1/4"		-	
EM162	SW	3' - 0"	7' - 0"	1 3/4"	Wood	Stain	2	Hollow Metal	Paint	8 1/4"		-	
EM202	SW	3' - 0"	7' - 0"	1 3/4"	Wood	Stain	2	Hollow Metal	Paint	8 1/4"		-	
EM204	SW	3' - 0"	7' - 0"	1 3/4"	Wood	Stain	2	Hollow Metal	Paint	8 1/4"		-	
EM206	SW	3' - 0"	7' - 0"	1 3/4"	Wood	Stain	2	Hollow Metal	Paint	8 1/4"		-	
EM207	SW	3' - 0"	7' - 0"	1 3/4"	Wood	Stain	2	Hollow Metal	Paint	8 1/4"		-	
EM208	SW	3' - 0"	7' - 0"	1 3/4"	Wood	Stain	2	Hollow Metal	Paint	8 1/4"		-	
EM210	SW	3' - 0"	7' - 0"	1 3/4"	Wood	Stain	2	Hollow Metal	Paint	8 1/4"		-	
EM212	VW	3' - 0"	7' - 0"	1 3/4"	Wood	Stain	2	Hollow Metal	Paint	8 1/4"	T	-	
EM214	SW	3' - 0"	7' - 0"	1 3/4"	Wood	Stain	2	Hollow Metal	Paint	8 1/4"		-	
EM218	SW	3' - 0"	7' - 0"	1 3/4"	Wood	Stain	2	Hollow Metal	Paint	8 1/4"		-	
EM219	SW	3' - 0"	7' - 0"	1 3/4"	Wood	Stain	2	Hollow Metal	Paint	5 3/4"		-	
EM220	SW	3' - 0"	7' - 0"	1 3/4"	Wood	Stain	2	Hollow Metal	Paint	8 1/4"		-	
EM221	SW	3' - 0"	7' - 0"	1 3/4"	Wood	Stain	2	Hollow Metal	Paint	5 3/4"		-	
EM222	SW	3' - 0"	7' - 0"	1 3/4"	Wood	Stain	2	Hollow Metal	Paint	8 1/4"		-	
EM224	SW	3' - 0"	7' - 0"	1 3/4"	Wood	Stain	2	Hollow Metal	Paint	8 1/4"		-	
EM227	SW	3' - 0"	7' - 0"	1 3/4"	Wood	Stain	2	Hollow Metal	Paint	8 1/4"		-	
EM229	SW	3' - 0"	7' - 0"	1 3/4"	Wood	Stain	2	Hollow Metal	Paint	8 1/4"		-	
EM230	SW	3' - 0"	7' - 0"	1 3/4"	Wood	Stain	2	Hollow Metal	Paint	8 1/4"		-	
EM231	SW	3' - 0"	7' - 0"	1 3/4"	Wood	Stain	2	Hollow Metal	Paint	8 1/4"		-	
EM233	SW	3' - 0"	7' - 0"	1 3/4"	Wood	Stain	2	Hollow Metal	Paint	8 1/4"		-	
EM234	SW	3' - 0"	7' - 0"	1 3/4"	Wood	Stain	2	Hollow Metal	Paint	8 1/4"		-	
EM235	SW	3' - 0"	7' - 0"	1 3/4"	Wood	Stain	2	Hollow Metal	Paint	8 1/4"		-	
EM236	SW	3' - 0"	7' - 0"	1 3/4"	Wood	Stain	2	Hollow Metal	Paint	8 1/4"		-	
EM237	SW	3' - 0"	7' - 0"	1 3/4"	Wood	Stain	2	Hollow Metal	Paint	8 1/4"		-	
EM238	SW	3' - 0"	7' - 0"	1 3/4"	Wood	Stain	2	Hollow Metal	Paint	8 1/4"		-	
EM240	SW	3' - 0"	7' - 0"	1 3/4"	Wood	Stain	2	Hollow Metal	Paint	8 1/4"		-	
EM242	SW	3' - 0"	7' - 0"	1 3/4"	Wood	Stain	2	Hollow Metal	Paint	8 1/4"		-	
EM245	SW	3' - 0"	7' - 0"	1 3/4"	Wood	Stain	2	Hollow Metal	Paint	5 3/4"		-	
EM246	SW	3' - 0"	7' - 0"	1 3/4"	Wood	Stain	2	Hollow Metal	Paint	8 1/4"		-	
EM247A	SH	6' - 0"	7' - 0"	1 3/4"	Hollow Metal	Paint	2	Hollow Metal	Paint	5 3/4"	-	-	
EM247B	SH	6' - 0"	7' - 0"	1 3/4"	Hollow Metal	Paint	2	Hollow Metal	Paint	5 3/4"	-	-	
EM249	SH	3' - 0"	7' - 0"	1 3/4"	Hollow Metal	Paint	2	Hollow Metal	Paint	5 3/4"		45	
EM252	SW	3' - 0"	7' - 0"	1 3/4"	Wood	Stain	2	Hollow Metal	Paint	8 1/4"		-	
EM254	SW	3' - 0"	7' - 0"	1 3/4"	Wood	Stain	2	Hollow Metal	Paint	8 1/4"		-	
EM256	SW	3' - 0"	7' - 0"	1 3/4"	Wood	Stain	2	Hollow Metal	Paint	8 1/4"		-	
EM258	SW	3' - 0"	7' - 0"	1 3/4"	Wood	Stain	2	Hollow Metal	Paint	8 1/4"		-	
EM284	DA	6' - 0"	7' - 0"	2"	Aluminum	Aluminum	IW20	Aluminum	Aluminum		T	-	
EP100	SW	3' - 0"	7' - 0"	1 3/4"	Wood	Stain	IW1B	Aluminum	Anodized		-	-	
EP100A	SW	3' - 0"	7' - 0"	1 3/4"	Wood	Stain	2	Hollow Metal	Paint	5 3/4"		-	
EP154	SW	3' - 0"	7' - 0"	1 3/4"	Wood	Stain	IW1A	Aluminum	Anodized		-	-	
EP207	SW	3' - 0"	7' - 0"	1 3/4"	Wood	Stain	IW28	Aluminum	Anodized		-	-	
EP245	SW	3' - 0"	7' - 0"	1 3/4"	Wood	Stain	IW1A	Aluminum	Anodized		-	-	
EPM100	SW	3' - 0"	7' - 0"	1 3/4"	Wood	Stain	2	Hollow Metal	Paint	8 1/4"		-	
ES101-1	SW	3' - 0"	7' - 0"	1 3/4"	Wood	Stain	2	Hollow Metal	Paint	8 1/4"		-	
ES101-2	SW	3' - 0"	7' - 0"	1 3/4"	Wood	Stain	2	Hollow Metal	Paint	8 1/4"		-	
ES150	SW	3' - 0"	7' - 0"	1 3/4"	Wood	Stain	2	Hollow Metal	Paint	8 1/4"		-	
ES201	SW	3' - 0"	7' - 0"	1 3/4"	Wood	Stain	2	Hollow Metal	Paint	8 1/4"		-	
ES203	SW	3' - 0"	7' - 0"	1 3/4"	Wood	Stain	2	Hollow Metal	Paint	8 1/4"		-	
ES209	SW	6' - 0"	7' - 0"	1 3/4"	Wood	Stain	2	Hollow Metal	Paint	5 3/4"	-	-	
ES229-1	VW	3' - 0"	7' - 0"	1 3/4"	Wood	Stain	2	Hollow Metal	Paint	6 1/4"	T	-	
ES229-2	VW	3' - 0"	7' - 0"	1 3/4"	Wood	Stain	2	Hollow Metal	Paint	6 1/4"	T	-	
ES233-1	VW	3' - 0"	7' - 0"	1 3/4"	Wood	Stain	2	Hollow Metal	Paint	8 1/4"	T	-	
ES233-2	VW	3' - 0"	7' - 0"	1 3/4"	Wood	Stain	2	Hollow Metal	Paint	6 1/4"	T	-	
ES237	VW	3' - 0"	7' - 0"	1 3/4"	Wood	Stain	2	Hollow Metal	Paint	5 3/4"	T	-	
ES248	SW	3' - 0"	7' - 0"	1 3/4"	Wood	Stain	2	Hollow Metal	Paint	8 1/4"		-	
EST1-1	DA	6' - 0"	7' - 0"	2"	Aluminum	Aluminum	IW19	Aluminum	Aluminum		FR	45	
EST1-2	DA	6' - 0"	7' - 0"	2"	Aluminum	Aluminum	IW19	Aluminum	Aluminum		FR	45	
EST1-3	DA	6' - 2"	7' - 0"	2"	Aluminum	Aluminum	CW10S	Aluminum	Aluminum		L	-	
EST1-4	DA	6' - 2"	7' - 0"	2"	Aluminum	Aluminum	CW10S	Aluminum	Aluminum		L	-	
EST1-5	DA	6' - 0"	7' - 0"	2"	Aluminum	Aluminum	IW19	Aluminum	Aluminum		FR	45	
EST1-6	DA	6' - 0"	7' - 0"	2"	Aluminum	Aluminum	IW19	Aluminum	Aluminum		FR	45	
EST2-1	DA	6' - 0"	7' - 0"	2"	Aluminum	Aluminum	IW19	Aluminum	Aluminum		FR	45	
EST2-2	DA	6' - 0"	7' - 0"	2"	Aluminum	Aluminum	IW19	Aluminum	Aluminum		FR	45	
EST2-3	DA	6' - 2"	7' - 0"	2"	Aluminum	Aluminum	CW10S	Aluminum	Aluminum		L	-	CARD READER
EST2-4	DA	6' - 2"	7' - 0"	2"	Aluminum	Aluminum	CW10S	Aluminum	Aluminum		L	-	
EST2-5	DA	6' - 0"	7' - 0"	2"	Aluminum	Aluminum	IW19	Aluminum	Aluminum		FR	45	
EST2-6	DA	6' - 0"	7' - 0"	2"	Aluminum	Aluminum	IW19	Aluminum	Aluminum		FR	45	
ET120	SW	3' - 0"	7' - 0"	1 3/4"	Wood	Stain	2	Hollow Metal	Paint	8 1/4"		-	
ET122	SW

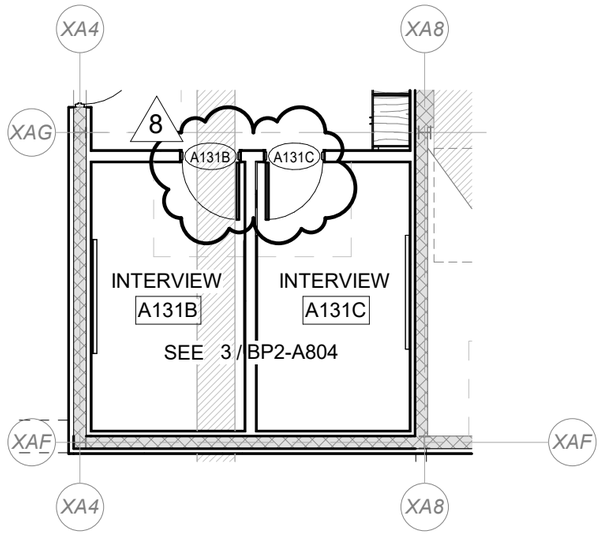


1 BP2-SKA-003 **PARTIAL FIRST FLOOR PLAN - AREA A2**

SCALE: 1/8" = 1'-0"

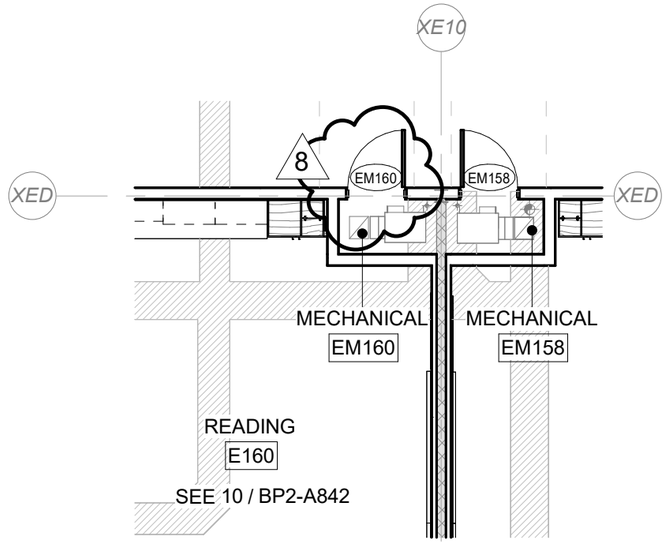

3 BP2-SKA-003 **PARTIAL FIRST FLOOR PLAN - AREA E**

SCALE: 1/8" = 1'-0"

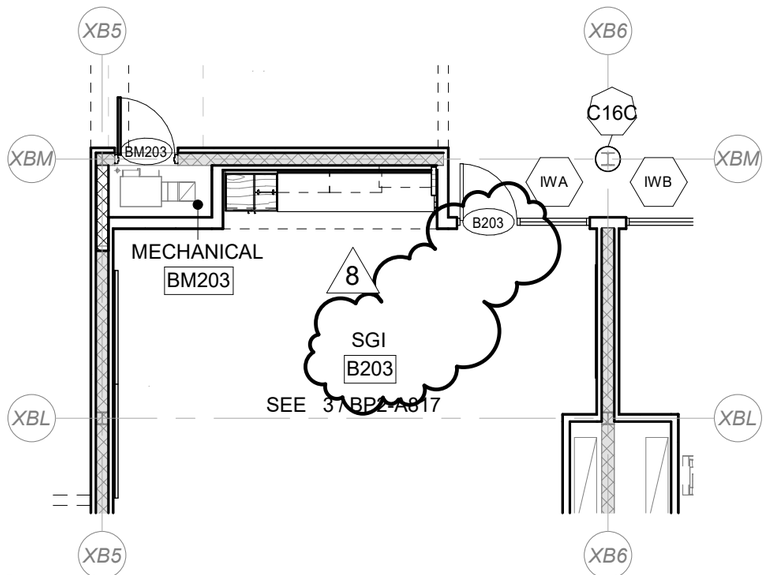

2 BP2-SKA-003 **PARTIAL SECOND FLOOR PLAN - AREA B**

SCALE: 1/8" = 1'-0"

SCHRADERGROUP
161 Leverington Ave Suite 105
Philadelphia, Pennsylvania 19127
T 215 482 7440
F 215 482 7441
www.sgarc.com


Additions and Renovations to:
NORTH PENN HIGH SCHOOL - BID
PACKAGE 2 (BP2)
1340 S. VALLEY FORGE RD.
LANSDALE, PA 19446

Drawing Title:
DOOR SWING REVISION

Date: 06/08/2026

Scale: 1/8" = 1'-0"

Drawing Number:
BP2-SKA-003

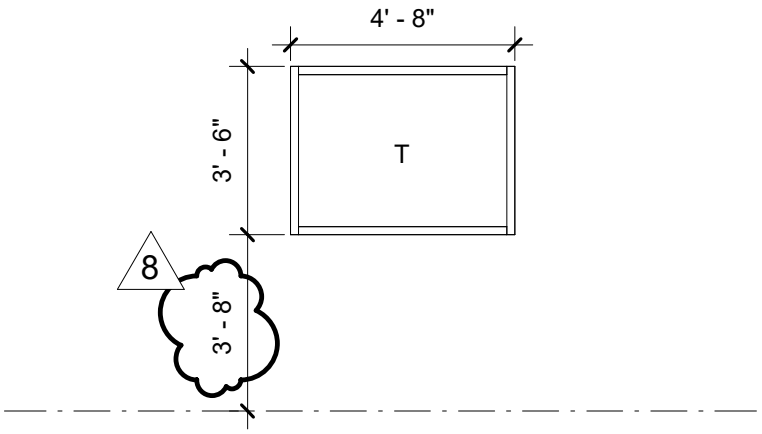

IW33


INTERIOR ALUMINUM
STOREFRONT SYSTEM

1 IW33

BP2-SKA-004

SCALE: 1/4" = 1'-0"

REFERENCE BP2-A610

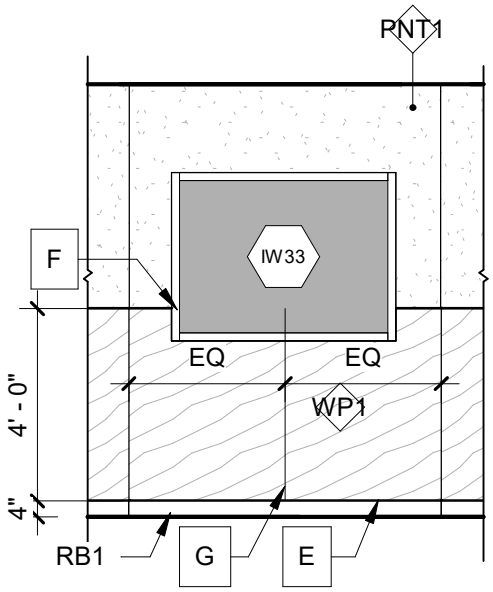

2 IE - E109 - LIBRARY

BP2-SKA-004

SCALE: 1/4" = 1'-0"

REFERENCE 2.8/BP2-A834.1

SCHRADERGROUP
161 Leverington Ave Suite 105
Philadelphia, Pennsylvania 19127
T 215 482 7440
F 215 482 7441
www.sgarc.com

New Construction of:
NORTH PENN HIGH SCHOOL - BID PACKAGE 2 (BP2)
1340 S. VALLEY FORGE RD.
LANSDALE, PA 19446

Drawing Title:
STOREFRONT SILL HEIGHT REVISION

Date: 06/08/26

Scale: 1/4" = 1'-0"

Drawing Number:
BP2-SKA-004

AIA® Document G710™ – 2017

Architect's Supplemental Instructions

PROJECT: *(name and address)*	**CONTRACT INFORMATION:**	**ASI INFORMATION:**
North Penn High School Renovation Bid Package 2	Contract For: General Construction Date: 08/14/2025	ASI Number: 018 Date: 07/27/2026
OWNER: *(name and address)*	**ARCHITECT:** *(name and address)*	**CONTRACTOR:** *(name and address)*
North Penn School District 401 E. Hancock Street Landsdale, PA 19446	Hord Coplan Macht, Inc. d/b/a SCHRADERGROUP Studio 555 E. North Lane, Suite 5100 Conshohocken , PA 19428	Penn Builders, Inc 2275 Od Bethlehem Pike Quakertown, PA 18951

The Contractor shall carry out the Work in accordance with the following supplemental instructions without change in Contract Sum or Contract Time. Proceeding with the Work in accordance with these instructions indicates your acknowledgment that there will be no change in the Contract Sum or Contract Time.
(Insert a detailed description of the Architect's supplemental instructions and, if applicable, attach or reference specific exhibits.)

Dated 07/27/2026 and generally encompassing Door Hardware Revisions, clarifications and modifications to the contract scope of work include:

ASI 18.1 GC: Door Hardware Revisions to align with ASI 008 – Door Schedule Revisions
ASI 18 EC, MC & PC: ASI provided for informational purposes only.

ISSUED BY THE ARCHITECT:

ARCHITECT *(Signature)*

BY: Devin Bradbury, Associate Principal
(Printed name, title, and license number if required)

07/27/2026
Date

AIA Document G710 – 2017. Copyright © 1979, 1992 and 2017. All rights reserved. "The American Institute of Architects," "American Institute of Architects," "AIA," the AIA Logo, and "AIA Contract Documents" are trademarks of The American Institute of Architects. This document was produced at 09:39:23 EST on 03/04/2026 under Subscription No.20250098964 which expires on 02/15/2027, is not for resale, is licensed for one-time use only, and may only be used in accordance with the AIA Contract Documents® Terms of Service. To report copyright violations, e-mail docinfo@aiacontracts.com.
User Notes: (69a843a83a53e4fcd27e4fcd)

ARCHITECT'S SUPPLEMENTAL INSTRUCTIONS (ASI) 18
DOOR HARDWARE REVISIONS

To:	All Contractors
Project Name:	Additions and Renovations to: North Penn High School – Bid Package 2 (BP2) 1340 S. Valley Forge Rd. Landsdale, PA 19446
Prepared for:	North Penn School District 401 E. Hancock Street Landsdale, PA 19446
Date:	27 July 2026

Notice to all Contractors contracted to the North Penn High School BP2 project, this ASI is to amend or clarify the Contract documents as follows:

GENERAL

A. This ASI constitutes part of the Project Manual and Contract. Should conflict occur between the Project Manual and items in this ASI or between Drawings and this ASI, the ASI shall govern.

B. Work described in this ASI shall be in accordance with Specifications for like items in remainder of building and complete with all labor and materials required.

C. Contractors are requested to attach a copy of this ASI to the Project Manual in their possession.

D. Work affected by items in this ASI shall be appropriately adjusted to accommodate these changes.

Per specification 012600 – CONTRACT MODIFICATION PROCEDURES, this ASI authorizes Minor Changes in the Work, not involving adjustment to the Contract Sum or the Contract Time.

Should any Contractor find that the proposed changes in the Work will require modifications to the Contract through Allowance Adjustment or Change Order, the Contractor shall submit a Proposal Request to the Architect and Construction Manager within 14 days of receipt of this ASI.

ASI 18 ITEMIZED SCOPE

ASI 18.1 GC: Door Hardware Revisions to align with ASI 008 – Door Schedule Revisions

ASI 18 EC, MC & PC: ASI provided for informational purposes only.

RFI RESPONSES

18.01 Attached responses to email RFI 08113 Hollow Metal Doors and Frames, received 07/02/2026.

SPECIFICATIONS

18.02 Specification 080671 – DOOR HARDWARE SCHEDULE; **REPLACE** specification 080671 – DOOR HARDWARE SCHEDULE in its entirety with the one attached dated 07/27/2026.

DRAWINGS

18.03 None released with ASI 18.

SKETCHES

18.04 None released with ASI 18.

ATTACHMENTS

RFI Responses:
NPHS BP2_RFI - 08113 Hollow Metal Doors and Frames_2026-07-27 ASI 018

Specifications:
080671 - Door Hardware Schedule

END OF ASI 18

SCHRADERGROUP
AN HCM STUDIO

North Penn School District
North Penn High School Renovations
Bid Package 2

Email RFI: 08113 Hollow Metal Doors and Frames
From: Donald Kinkle / Builders Door & Hardware, Inc. via Dave Lawrence / Penn Builders, Inc.

Date: 07/06/2026

Question #1:
E131D – Noted as Hardware set #28 in the specification, but no electrified hardware is noted. Architect to provide information for pricing.

4	Hinge	TA2714 [NRP]	US26D	MK
1	Storeroom/Closet Lock	LC 10XG04 LL	US26D	SA
1	Rim/ Mortise/ Cylindrical Cylinder as required	Medeco X4 cylinder as required.	26	MC
1	Wall Stop	406 / 409	US26D	RO
3	Silencer	608-RKW		RO

Response #1: Moved to set 20.0. By: Harry Walsh / Assa Abloy

Question #2:
BV100-3 – Noted as Hardware set #1 in the specification, but only a position switch hardware is noted. Architect to provide information for pricing for future card reader.

2	Continuous Hinge	CFM_SLF-HD1 x Length Required		PE
1	Removable Mullion	[12] L980S / L980A (As Required) x Length Required	PC	SA
1	Rim Exit Device, Storeroom (KESO)	16 82 PE8804 863	US32D	SA
1	Rim Exit Device, Exit Only	LD PE8810 EO	US32D	SA
2	Rim/ Mortise/ Cylindrical Cylinder as required.	KESO Cylinder as required.	US26D	SA
1	Cylinder	980C1	US26D	SA
1	Rim/ Mortise/ Cylindrical Cylinder as required	Medeco X4 cylinder as required.	26	MC
2	Conc Overhead Stop	6-X36	630	RF
2	Surface Closer	TB 351 P10 (Brackets and drop plates as required)	EN	SA
1	Astragal	297AS x Door Height		PE
1	Gasketing	Provided by Aluminum Frame Supplier		OT
1	Mullion Gasketing	5110BL x Length Required		PE
2	Sweep	3452CNB x Length Required		PE
1	Threshold	278x292AFGT x Length Required x MSES25SS		PE
2	Position Switch	DPS-M-BK		SU

Response #2: New set 1.2. By: Harry Walsh / Assa Abloy

Question #3:
S142-2 – It appears that this door should be AS142-2, and the ASI was incorrectly noted. AS142-2 is included in Hardware Set #5, which appears to include a Position Switch. I feel that you have already accounted for the electrified hardware.

2	Position Switch	DPS-M-BK	SU

Notes: Door position switches monitor the doors open/closed status.
Header door stop to cover cutout for overhead stop in top of door.

Response #3: Set 5.2. By: Harry Walsh / Assa Abloy

Question #4:
CC101-1 - Noted as Hardware set #2 in the specification, but only a position switch hardware is noted. Architect to provide information for pricing for future card reader.

3	Hinge	T4A3386 [NRP]	US32D	MK
1	Rim Exit Device, Storeroom (KESO)	16 82 PE8804 863	US32D	SA
1	Rim/ Mortise/ Cylindrical Cylinder as required.	KESO Cylinder as required.	US26D	SA
1	Surface Closer	TB 351 CPS (Brackets and drop plates as required)	EN	SA
1	Gasketing	Provided by Aluminum Frame Supplier		OT
1	Sweep	3452CNB x Length Required		PE
1	Threshold	278x292AFGT x Length Required x MSES25SS		PE

1	Position Switch	DPS-M-BK	SU

Notes: Door position switch monitors the doors open/closed status.

Response #4: New set 2.2. By: Harry Walsh / Assa Abloy

Question #5:
CST2-3 - Noted as Hardware set #1 in the specification, but only a position switch hardware is noted. Architect to provi

2	Continuous Hinge	CFM_SLF-HD1 x Length Required		PE
1	Removable Mullion	[12] L980S / L980A (As Required) x Length Required	PC	SA
1	Rim Exit Device, Storeroom (KESO)	16 82 PE8804 863	US32D	SA
1	Rim Exit Device, Exit Only	LD PE8810 EO	US32D	SA
2	Rim/ Mortise/ Cylindrical Cylinder as required.	KESO Cylinder as required.	US26D	SA
1	Cylinder	980C1	US26D	SA
1	Rim/ Mortise/ Cylindrical Cylinder as required	Medeco X4 cylinder as required.	26	MC
2	Conc Overhead Stop	6-X36	630	RF
2	Surface Closer	TB 351 P10 (Brackets and drop plates as required)	EN	SA
1	Astragal	297AS x Door Height		PE
1	Gasketing	Provided by Aluminum Frame Supplier		OT
1	Mullion Gasketing	5110BL x Length Required		PE
2	Sweep	3452CNB x Length Required		PE
1	Threshold	278x292AFGT x Length Required x MSES25SS		PE
2	Position Switch	DPS-M-BK		SU

Notes: Door position switches monitor the doors open/closed status.

de information for pricing for future card reader.

Response #5: New set 1.2. By: Harry Walsh / Assa Abloy

SECTION 080671 – DOOR HARDWARE SCHEDULE

PART 1 - GENERAL

1.1 RELATED DOCUMENTS

A. Drawings and general provisions of the Contract, including General and Supplementary Conditions and Division 1 Specification Sections, apply to this Section.

1.2 SUMMARY

A. This Section references specification sections relating to commercial door hardware for the following:

1. Swinging doors.
2. Sliding Doors.
3. Other doors to the extent indicated.

B. Commercial door hardware includes, but is not necessarily limited to, the following:

1. Mechanical door hardware.
2. Electromechanical and access control door hardware.
3. Electromechanical and access control door hardware power supplies, back-ups and surge protection.
4. Automatic operators.
5. Cylinders specified for doors in other sections.

C. Related Sections:

1. Division 08 Section “Door Hardware”.

D. Codes and References: Comply with the version adopted by the Authority Having Jurisdiction.

1. ANSI A117.1 - Accessible and Usable Buildings and Facilities.
2. ICC/IBC - International Building Code.
3. NFPA 70 - National Electrical Code.
4. NFPA 80 - Fire Doors and Windows.
5. NFPA 101 - Life Safety Code.
6. NFPA 105 - Installation of Smoke Door Assemblies.
7. State Building Codes, Local Amendments.

E. Standards: Reference Related Sections for requirements regarding compliance with applicable industry standards.

1.3 SUBMITTALS

A. Product Data: Manufacturer's product data sheets including installation details, material descriptions, dimensions of individual components and profiles, operational descriptions and finishes.

B. Door Hardware Schedule: Prepared by or under the supervision of supplier, detailing fabrication and assembly of door hardware, as well as procedures and diagrams. Coordinate the final Door Hardware Schedule with doors, frames, and related work to ensure proper size, thickness, hand, function, and finish of door hardware.

1. Format: Comply with scheduling sequence and vertical format in DHI's "Sequence and Format for the Hardware Schedule."

2. Organization: Organize the Door Hardware Schedule into door hardware sets indicating complete designations of every item required for each door or opening. Organize door hardware sets in same order as in the Door Hardware Sets at the end of Part 3. Submittals that do not follow the same format and order as the Door Hardware Sets will be rejected and subject to resubmission.

3. Content: Include the following information:

a. Type, style, function, size, label, hand, and finish of each door hardware item.
b. Manufacturer of each item.
c. Fastenings and other pertinent information.
d. Location of door hardware set, cross-referenced to Drawings, both on floor plans and in door and frame schedule.
e. Explanation of abbreviations, symbols, and codes contained in schedule.
f. Mounting locations for door hardware.
g. Door and frame sizes and materials.

4. Submittal Sequence: Submit the final Door Hardware Schedule at earliest possible date, particularly where approval of the Door Hardware Schedule must precede fabrication of other work that is critical in the Project construction schedule. Include Product Data, Samples, Shop Drawings of other work affected by door hardware, and other information essential to the coordinated review of the Door Hardware Schedule.

C. Keying Schedule: Prepared under the supervision of the Owner, separate schedule detailing final keying instructions for locksets and cylinders in writing. Include keying system explanation, door numbers, key set symbols, hardware set numbers and special instructions. Owner to approve submitted keying schedule prior to the ordering of permanent cylinders.

D. Product Test Reports: Indicating compliance with cycle testing requirements, based on evaluation of comprehensive tests performed by manufacturer and witnessed by a qualified independent testing agency.

E. Operating and Maintenance Manuals: Provide manufacturers operating and maintenance manuals for each item comprising the complete door hardware installation in quantity as required in Division 01, Closeout Submittals. The manual to include the name, address, and contact information of the manufacturers providing the hardware and their nearest service representatives.

The final copies delivered after completion of the installation test to include "as built" modifications made during installation, checkout, and acceptance.

F. Warranties and Maintenance: Special warranties and maintenance agreements specified in the Related Sections.

1.4 DELIVERY, STORAGE, AND HANDLING

A. Inventory door hardware on receipt and provide secure lock-up and shelving for door hardware delivered to Project site. Do not store electronic access control hardware, software or accessories at Project site without prior authorization.

B. Tag each item or package separately with identification related to the final Door Hardware Schedule, and include basic installation instructions with each item or package.

C. Deliver, as applicable, permanent keys, cylinders, cores, access control credentials, software and related accessories directly to Owner via registered mail or overnight package service. Instructions for delivery to the Owner shall be established at the "Keying Conference".

1.5 WARRANTY

A. General Warranty: Reference Division 01, General Requirements. Special warranties specified in this Article shall not deprive Owner of other rights Owner may have under other provisions of the Contract Documents and shall be in addition to, and run concurrent with, other warranties made by Contractor under requirements of the Contract Documents.

1.6 MAINTENANCE SERVICE

A. Maintenance Tools and Instructions: Furnish a complete set of specialized tools and maintenance instructions as needed for Owner's continued adjustment, maintenance, and removal and replacement of door hardware.

PART 2 - PRODUCTS

2.1 SCHEDULED DOOR HARDWARE

A. Refer to “PART 3 – EXECUTION” for required specification sections.

PART 3 - EXECUTION

3.1 DOOR HARDWARE SETS

A. The door hardware sets represent the design intent and direction of the owner and architect. They are a guideline only and should not be considered a detailed hardware schedule. Discrepancies, conflicting hardware and missing items should be brought to the attention of the architect with corrections made prior to the bidding process. Omitted items not included in a hardware set should

be scheduled with the appropriate additional hardware required for proper application and functionality.

1. Quantities listed are for each pair of doors, or for each single door.

2. The supplier is responsible for handing and sizing all products.

3. Where multiple options for a piece of hardware are given in a single line item, the supplier shall provide the appropriate application for the opening.

4. At existing openings with new hardware the supplier shall field inspect existing conditions prior to the submittal stage to verify the specified hardware will work as required. Provide alternate solutions and proposals as needed.

B. Products listed in the hardware sets shall be supplied by and in accordance with the requirements described in the specification section as noted for each item.

1. Section 08 71 00 – Door Hardware.

C. Manufacturer's Abbreviations:

1. MK - McKinney
2. PE - Pemko
3. SU - Securitron
4. RO - Rockwood
5. SA - SARGENT
6. MC - Medeco
7. HS - HES
8. NO - Norton Rixson
9. OT - Other
10. OM - Omnia Industries Inc

Hardware Sets

Set: 1.0

Doors: AC100, AST1-3, AST2-3, AST2-4, AV100-1, BST1-3, BST1-4, BST2-3, BST2-4, BV100-4, CST1-3, CST1-4, CST2-4, EST2-4

2	Continuous Hinge	CFM_SLF-HD1 x Length Required		PE
1	Removable Mullion	[12] L980S / L980A (As Required) x Length Required	PC	SA
1	Rim Exit Device, Storeroom (KESO)	16 82 PE8804 863	US32D	SA
1	Rim Exit Device, Exit Only	LD PE8810 EO	US32D	SA
2	Rim/ Mortise/ Cylindrical Cylinder as required.	KESO Cylinder as required.	US26D	SA
1	Cylinder	980C1	US26D	SA
1	Rim/ Mortise/ Cylindrical Cylinder as required	Medeco X4 cylinder as required.	26	MC
2	Conc Overhead Stop	6-X36	630	NO
2	Surface Closer	TB 351 P10 (Brackets and drop plates as required)	EN	SA
1	Astragal	297AS x Door Height		PE
1	Gasketing	Provided by Aluminum Frame Supplier		OT
1	Mullion Gasketing	5110BL x Length Required		PE
2	Sweep	3452CNB x Length Required		PE
1	Threshold	278x292AFGT x Length Required x MSES25SS		PE
2	Position Switch	DPS-M-BK		SU

Notes: Door position switches monitor the doors open/closed status.

Set: 1.1

Doors: AST1-4, AV100-2, B115-1, EST2-3, VC100-1

2	Continuous Hinge	CFM83SLF-HD1-M PT		PE	
2	Electric Power Transfer	EL-CEPT	630	SU	⚡
1	Removable Mullion	[12] L980S / L980A (As Required) x Length Required	PC	SA	
1	Rim Exit Device, Storeroom	55 56 82 PE8804 863	US32D	SA	⚡
1	Rim Exit Device, Exit Only	LD 55 PE8810 EO	US32D	SA	⚡
1	Rim/ Mortise/ Cylindrical Cylinder as required.	KESO Cylinder as required.	US26D	SA	
1	Cylinder	980C1	US26D	SA	
1	Rim/ Mortise/ Cylindrical Cylinder as required	Medeco X4 cylinder as required.	26	MC	
2	Conc Overhead Stop	6-X36	630	NO	
2	Surface Closer	TB 351 P10 (Brackets and drop plates as required)	EN	SA	
1	Astragal	297AS x Door Height		PE	
1	Gasketing	Provided by Aluminum Frame Supplier		OT	
1	Mullion Gasketing	5110BL x Length Required		PE	
2	Sweep	3452CNB x Length Required		PE	
1	Threshold	278x292AFGT x Length Required x MSES25SS		PE	
2	ElectroLynx Harness (frame)	QC-C1500P		MK	⚡
2	ElectroLynx Harness (door)	QC-C*** (Length / Type as Required)		MK	⚡
1	Wiring Diagram	WD-SYSPK (Elevations and Point to Point)		SA	
2	Position Switch	DPS-M-BK		SU	⚡
1	Power Supply	AQL4-R8E1		SU	⚡

Notes: Card reader by security vendor. Presenting authorized credential to card reader will unlock exit device allowing access. Egress is by exit device which is monitored by request to exit switch. Emergency access by key. Door position switches monitor the doors open/closed status.

Set: 1.2

Doors: BV100-3, CST2-3

2	Continuous Hinge	CFM_SLF-HD1 x Length Required		PE	
1	Removable Mullion	[12] L980S / L980A (As Required) x Length Required	PC	SA	
1	Rim Exit Device, Storeroom (KESO)	16 82 PE8804 863	US32D	SA	
1	Rim Exit Device, Exit Only	LD PE8810 EO	US32D	SA	
1	Rim/ Mortise/ Cylindrical Cylinder as required.	KESO Cylinder as required.	US26D	SA	
1	Cylinder	980C1	US26D	SA	
2	Rim/ Mortise/ Cylindrical Cylinder as required	Medeco X4 cylinder as required.	26	MC	
1	***SMART Pac Bridge Rectifier***	***2005M3***		***HS***	⚡
1	***Electric Strike***	***9600-LBSM***	***630***	***HS***	⚡
2	Conc Overhead Stop	6-X36	630	NO	
2	Surface Closer	TB 351 P10 (Brackets and drop plates as required)	EN	SA	
1	Astragal	297AS x Door Height		PE	
1	Gasketing	Provided by Aluminum Frame Supplier		OT	
1	Mullion Gasketing	5110BL x Length Required		PE	
2	Sweep	3452CNB x Length Required		PE	
1	Threshold	278x292AFGT x Length Required x MSES25SS		PE	
1	Position Switch	DPS-M-BK		SU	⚡
1	***Motion Sensor***	***XMS2***		***SU***	⚡
1	***Power Supply w/ Distribution Board***	***AQL4-R8E1***		***SU***	⚡

Notes: Card reader by security vendor. Presenting authorized credential to card reader will unlock electric strike allowing access. Egress is by exit device which is monitored by request to motion switch. Emergency access by key. Door position switches monitor the doors open/closed status.

Set: 2.0

Doors: AC105-2, AS118-2, BC101-2, CC101-2

3	Hinge	T4A3386 [NRP]	US32D	MK
1	Rim Exit Device, Storeroom (KESO)	16 82 PE8804 863	US32D	SA
1	Rim/ Mortise/ Cylindrical Cylinder as required.	KESO Cylinder as required.	US26D	SA
1	Surface Closer	TB 351 CPS (Brackets and drop plates as required)	EN	SA
1	Gasketing	Provided by Aluminum Frame Supplier		OT
1	Sweep	3452CNB x Length Required		PE
1	Threshold	278x292AFGT x Length Required x MSES25SS		PE
1	Position Switch	DPS-M-BK		SU

Notes: Door position switch monitors the doors open/closed status.

Set: 2.1

Doors: BC101-1

3	Hinge	T4A3386 [NRP]	US32D	MK
1	Storeroom/Closet Lock (KESO)	82 10XG04 LL	US26D	SA
1	Rim/ Mortise/ Cylindrical Cylinder as required.	KESO Cylinder as required.	US26D	SA
1	Conc Overhead Stop	6-X36	630	NO
1	Surface Closer	TB 351 O (Brackets and drop plates as required)	EN	SA
1	Gasketing	2891APK (Head)		PE
2	Gasketing	290APK (Jambs)		PE
1	Sweep	3452CNB x Length Required		PE
1	Threshold	278x292AFGT x Length Required x MSES25SS		PE
1	Position Switch	DPS-M-BK		SU

Notes: Door position switches monitor the doors open/closed status.
Header door stop to cover cutout for overhead stop in top of door.

Set: 2.2

Doors: CC101-1

3	Hinge	T4A3386 [NRP]	US32D	MK
1	Rim Exit Device, Storeroom (KESO)	16 82 PE8804 863	US32D	SA
1	Rim/ Mortise/ Cylindrical Cylinder as required.	KESO Cylinder as required.	US26D	SA
1	***SMART Pac Bridge Rectifier***	***2005M3***		***HS***
1	***Electric Strike***	***9600-LBSM***	***630***	***HS***
1	Surface Closer	TB 351 CPS (Brackets and drop plates as required)	EN	SA
1	Gasketing	Provided by Aluminum Frame Supplier		OT
1	Sweep	3452CNB x Length Required		PE
1	Threshold	278x292AFGT x Length Required x MSES25SS		PE
1	Position Switch	DPS-M-BK		SU
1	***Motion Sensor***	***XMS2***		***SU***
1	***Power Supply w/ Distribution Board***	***AQL4-R8E1***		***SU***

Notes: Card reader by security vendor. Presenting authorized credential to card reader will unlock electric strike allowing access. Egress is by exit device which is monitored by request to motion switch. Emergency access by key. Door position switches monitor the doors open/closed status.

Set: 3.0

Doors: C118-3

1	Continuous Hinge	CFM_SLF-HD1 x Length Required		PE
1	Storeroom/Closet Lock (KESO)	82 10XG04 LL	US26D	SA
1	Rim/ Mortise/ Cylindrical Cylinder as required.	KESO Cylinder as required.	US26D	SA
1	Surface Closer	TB 351 CPS (Brackets and drop plates as required)	EN	SA
1	Gasketing	Provided by Aluminum Frame Supplier		OT
1	Sweep	3452CNB x Length Required		PE
1	Threshold	278x292AFGT x Length Required x MSES25SS		PE
1	Position Switch	DPS-M-BK		SU

Notes: Door position switch monitors the doors open/closed status.

Set: 3.1

Doors: A120-2, A122-2

1	Continuous Hinge	CFM_SLF-HD1 x Length Required		PE	
1	Storeroom/Closet Lock (KESO)	82 10XG04 LL	US26D	SA	
1	Rim/ Mortise/ Cylindrical Cylinder as required.	KESO Cylinder as required.	US26D	SA	
1	Electric Strike	1600-CDB-DLMS	630	HS	
1	SMART Pac Bridge Rectifier	2005M3		HS	
1	Surface Closer	TB 351 CPS (Brackets and drop plates as required)	EN	SA	
1	Gasketing	Provided by Aluminum Frame Supplier		OT	
1	Sweep	3452CNB x Length Required		PE	
1	Threshold	278x292AFGT x Length Required x MSES25SS		PE	
1	Position Switch	DPS-M-BK		SU	
1	Power Supply	AQL4-R8E1		SU	

Notes: Card reader by security vendor. Presenting authorized credential to card reader will unlock electric strike allowing access. Egress is by lever. Emergency access by key. Door position switches monitor the doors open/closed status.

Set: 4.0

Doors: EC109-1, EC109-2, EST1-3, EST1-4

6	Hinge	T4A3386 [NRP]	US32D	MK
1	Removable Mullion	[12] L980S / L980A (As Required) x Length Required	PC	SA
1	Rim Exit Device	CPC LC 16 PE8806 WEL	US32D	SA
1	Rim Exit Device, Exit Only	CPC LD PE8810 EO	US32D	SA
2	Rim/ Mortise/ Cylindrical Cylinder as required	Medeco X4 cylinder as required.	26	MC
2	Conc Overhead Stop	6-X36	630	NO
2	Surface Closer	TB 351 O (Brackets and drop plates as required)	EN	SA
1	Gasketing	Provided by Aluminum Frame Supplier		OT
2	Sweep	3452CNB x Length Required		PE
1	Threshold	278x292AFGT x Length Required x MSES25SS		PE
2	Position Switch	DPS-M-BK		SU

Notes: Door position switches monitor the doors open/closed status.

Set: 4.1

Doors: AV101-1, AV101-2

6	Hinge	T4A3386 [NRP]	US32D	MK
1	Removable Mullion	[12] L980S / L980A (As Required) x Length Required	PC	SA
1	Rim Exit Device, Storeroom	LC 16 PE8804 WEL	US32D	SA
1	Rim Exit Device, Dummy	LC 16 PE8810 WEL	US32D	SA
3	Rim/ Mortise/ Cylindrical Cylinder as required	Medeco X4 cylinder as required.	26	MC
2	Conc Overhead Stop	6-X36	630	NO
2	Surface Closer	TB 351 O (Brackets and drop plates as required)	EN	SA
1	Gasketing	Provided by Aluminum Frame Supplier		OT
2	Sweep	3452CNB x Length Required		PE
1	Threshold	278x292AFGT x Length Required x MSES25SS		PE
2	Position Switch	DPS-M-BK		SU

Notes: Door position switches monitor the doors open/closed status.
Header door stop to cover cutout for overhead stop in top of door.

Set: 5.0

Doors: AS148-2

6	Hinge	T4A3386 [NRP]	US32D	MK
1	Dust Proof Strike	570	US26D	RO
1	Top Automatic Flush Bolt with fire bolt	2848 / 2948 (As Required)	US32D	RO
1	Storeroom/Closet Lock (KESO)	82 10XG04 LL	US26D	SA
1	Rim/ Mortise/ Cylindrical Cylinder as required.	KESO Cylinder as required.	US26D	SA
1	Coordinator	2600 Series x Mounting Brackets As Required	Black	RO
2	Surface Closer	TB 351 CPS (Brackets and drop plates as required)	EN	SA
1	Astragal	297AS x Door Height		PE
1	Rain Guard	346C x Width of Frame Head		PE
1	Gasketing	S88BL (Head & Jambs)		PE
2	Sweep	3452CNB x Length Required		PE
1	Threshold	278x292AFGT x Length Required x MSES25SS		PE
2	Position Switch	DPS-M-BK		SU

Notes: Door position switches monitor the doors open/closed status.

Set: 5.1

Doors: BC100-2

6	Hinge	T4A3386 [NRP]	US32D	MK
1	Dust Proof Strike	570	US26D	RO
1	Top Automatic Flush Bolt with fire bolt	2848 / 2948 (As Required)	US32D	RO
1	Storeroom/Closet Lock (KESO)	82 10XG04 LL	US26D	SA
1	Rim/ Mortise/ Cylindrical Cylinder as required.	KESO Cylinder as required.	US26D	SA
1	Coordinator	2600 Series x Mounting Brackets As Required	Black	RO
2	Conc Overhead Stop	6-X36	630	NO
2	Surface Closer	TB 351 O (Brackets and drop plates as required)	EN	SA
1	Astragal	297AS x Door Height		PE
1	Rain Guard	346C x Width of Frame Head		PE
1	Gasketing	2891APK (Head)		PE
2	Gasketing	290APK (Jambs)		PE
2	Sweep	3452CNB x Length Required		PE
1	Threshold	278x292AFGT x Length Required x MSES25SS		PE
2	Position Switch	DPS-M-BK		SU

Notes: Door position switches monitor the doors open/closed status.
Header door stop to cover cutout for overhead stop in top of door.

Set: 5.2

Doors: ***AS142-2***, B110

6	Hinge	T4A3386 [NRP]	US32D	MK	
1	Electric Power Transfer	EL-CEPT	630	SU	⚡
1	Dust Proof Strike	570	US26D	RO	
1	Top Automatic Flush Bolt with fire bolt	2848 / 2948 (As Required)	US32D	RO	
1	Storeroom/Closet Lock (KESO)	82 10XG04 LL	US26D	SA	
1	Rim/ Mortise/ Cylindrical Cylinder as required.	KESO Cylinder as required.	US26D	SA	
1	***Electric Strike***	***1600-CDB-DLMS***	***630***	***HS***	⚡
1	***SMART Pac Bridge Rectifier***	***2005M3***		***HS***	⚡
1	Coordinator	2600 Series x Mounting Brackets As Required	Black	RO	
2	Surface Closer	TB 351 CPS (Brackets and drop plates as required)	EN	SA	
1	Astragal	297AS x Door Height		PE	
1	Rain Guard	346C x Width of Frame Head		PE	
1	Gasketing	S88BL (Head & Jambs)		PE	
2	Sweep	3452CNB x Length Required		PE	
1	Threshold	278x292AFGT x Length Required x MSES25SS		PE	
2	Position Switch	DPS-M-BK		SU	⚡
1	***Power Supply***	***AQL4-R8E1***		***SU***	⚡

Notes: Card reader by security vendor. Presenting authorized credential to card reader will unlock electric strike allowing access. Egress is by lever. Emergency access by key. Door position switches monitor the doors open/closed status.

Set: 6.0

Doors: AT1, AT2

1	Continuous Hinge	CFM_SLF-HD1 x Length Required		PE
1	Classroom Deadlock (KESO)	82 8203	US26D	SA
1	Rim/ Mortise/ Cylindrical Cylinder as required.	KESO Cylinder as required.	US26D	SA
1	Push Plate	70C-RKW	US32D-316	RO
1	Pull Plate	110x70C	US32D-316	RO
1	Surface Closer	TB 351 O (Brackets and drop plates as required)	EN	SA
1	Kick Plate	K1050 10" high CSK BEV	US32D	RO
1	Gasketing	S88BL (Head & Jambs)		PE
1	Sweep	3452CNB x Length Required		PE
1	Threshold	278x292AFGT x Length Required x MSES25SS		PE
1	Position Switch	DPS-M-BK		SU

Notes: Door position switch monitors the doors open/closed status.

Set: 7.0

Doors: AV100-3, AV101-3, AV101-4, BV100-1, BV100-2, VC100-2

2	Continuous Hinge	CFM_SLF-HD1 x Length Required		PE
1	Removable Mullion	[12] L980S / L980A (As Required) x Length Required	PC	SA
1	Rim Exit Device, Exit Only	LC 16 PE8810 EO	US32D	SA
1	Rim Exit Device, Storeroom	LC 16 PE8804 863	US32D	SA
1	Cylinder	980C1	US26D	SA
4	Rim/ Mortise/ Cylindrical Cylinder as required	Medeco X4 cylinder as required.	26	MC
2	Conc Overhead Stop	6-X36	630	NO
2	Surface Closer	TB 351 P10 (Brackets and drop plates as required)	EN	SA
1	Gasketing	Provided by Aluminum Frame Supplier		OT
1	Mullion Gasketing	5110BL x Length Required		PE

Set: 7.1

Doors: AV100-4

2	Continuous Hinge	CFM83SLF-HD1-M PT		PE	
2	Electric Power Transfer	EL-CEPT	630	SU	⚡
1	Removable Mullion	[12] L980S / L980A (As Required) x Length Required	PC	SA	
1	Rim Exit Device, Storeroom	55 56 82 PE8804 863	US32D	SA	⚡
1	Rim Exit Device, Exit Only	LD 55 PE8810 EO	US32D	SA	⚡
1	Rim/ Mortise/ Cylindrical Cylinder as required.	KESO Cylinder as required.	US26D	SA	
1	Cylinder	980C1	US26D	SA	
1	Rim/ Mortise/ Cylindrical Cylinder as required	Medeco X4 cylinder as required.	26	MC	
2	Conc Overhead Stop	6-X36	630	NO	
2	Surface Closer	TB 351 P10 (Brackets and drop plates as required)	EN	SA	
1	Astragal	297AS x Door Height		PE	
1	Gasketing	Provided by Aluminum Frame Supplier		OT	
1	Mullion Gasketing	5110BL x Length Required		PE	
2	Sweep	3452CNB x Length Required		PE	
1	Threshold	278x292AFGT x Length Required x MSES25SS		PE	
1	ElectroLynx Harness (frame)	QC-C1500P		MK	⚡
1	ElectroLynx Harness (door)	QC-C*** (Length / Type as Required)		MK	⚡
1	Wiring Diagram	WD-SYSPK (Elevations and Point to Point)		SA	
1	Position Switch	DPS-M-BK		SU	⚡
1	Power Supply	AQL4-R8E1		SU	⚡

Notes: Card reader by security vendor. Presenting authorized credential to card reader will unlock exit device allowing access. Egress is by exit device which is monitored by request to exit switch. Emergency access by key. Door position switches monitor the doors open/closed status.

Set: 8.0

Doors: E155-1, E155-2, E155-3

6	Hinge	T4A3786 [NRP]	US26D	MK
1	Removable Mullion	[12] L980S / L980A (As Required) x Length Required	PC	SA
1	Rim Exit Device, Storeroom	LC 16 PE8804 WEL	US32D	SA
1	Rim Exit Device, Exit Only	LC 16 PE8810 EO	US32D	SA
2	Rim/ Mortise/ Cylindrical Cylinder as required	Medeco X4 cylinder as required.	26	MC
2	Electromechanical Closer/Holder	TB 2499 (Brackets and drop plates as required)	EN	SA
1	Gasketing	Provided by Aluminum Frame Supplier		OT

Notes: Doors are held open by closer arm unless released by fire alarm or lock down. Integrate with fire alarm system and lock down system to release and close door when either system is activated.

Set: 9.0

Doors: B100-2

6	Hinge	T4A3786 [NRP]	US26D	MK
2	Manual Flush Bolt	555 / 557 (As Required)	US26D	RO
1	Dust Proof Strike	570	US26D	RO
1	Classroom Security Lock	LC 10XG38 LL	US26D	SA
1	Rim/ Mortise/ Cylindrical Cylinder as required	Medeco X4 cylinder as required.	26	MC
2	Surface Closer	TB 351 PSH (Brackets and drop plates as required)	EN	SA
1	Gasketing	Provided by Aluminum Frame Supplier		OT

Set: 10.0

Doors: B100-1, B100-3

3	Hinge	T4A3786 [NRP]	US26D	MK
1	Classroom Security Lock	LC 10XG38 LL	US26D	SA
1	Rim/ Mortise/ Cylindrical Cylinder as required	Medeco X4 cylinder as required.	26	MC
2	Surface Closer	TB 351 PSH (Brackets and drop plates as required)	EN	SA
1	Gasketing	S88BL (Head & Jambs)		PE

Set: 11.0

Doors: A113A, A113B, A113C, A113D, A113E, B201A, B201B, B201C, B201D, B201E

3	Hinge	TA2714 [NRP]	US26D	MK
1	Entry/Office Lock	LC 10XG05 LL	US26D	SA
1	Rim/ Mortise/ Cylindrical Cylinder as required	Medeco X4 cylinder as required.	26	MC
1	Wall Stop	406 / 409	US26D	RO
1	Gasketing	Provided by Aluminum Frame Supplier		OT

Set: 12.0

Doors: AE210A

3	Hinge	T4A3786 [NRP]	US26D	MK
1	Storeroom/Closet Lock	LC 10XG04 LL	US26D	SA
2	Rim/ Mortise/ Cylindrical Cylinder as required	Medeco X4 cylinder as required.	26	MC
1	Surface Closer	TB 351 P10 (Brackets and drop plates as required)	EN	SA
1	Wall Stop	406 / 409	US26D	RO
1	Gasketing	S88BL (Head & Jambs)		PE

Set: 13.0

Doors: C104C-2

3	Hinge	T4A3786 [NRP]	US26D	MK
1	Rim Exit Device, Storeroom	LC 12 PE8804 WEL	US32D	SA
1	Rim/ Mortise/ Cylindrical Cylinder as required	Medeco X4 cylinder as required.	26	MC
2	Surface Closer	TB 351 P10 (Brackets and drop plates as required)	EN	SA
2	Wall Stop	406 / 409	US26D	RO
2	Gasketing	S88BL (Head & Jambs)		PE
1	Gasketing	ACP112BL/2		PE
2	Door Bottom	STC411APK 36"		PE

Notes: GASKET AND SEALS FOR LIGHT RESISTANCE.

Set: 14.0

Doors: AC101, AC102, AC205

8	Hinge	T4A3786 [NRP]	US26D	MK
2	Surface Vert Rod Exit, Exit Only	12 NBPE8710 EO	US32D	SA
2	Surface Closer	TB 351 O (Brackets and drop plates as required)	EN	SA
2	Kick Plate	K1050 10" high CSK BEV	US32D	RO
2	Electromagnetic Holder	996M x Voltage as Required	689	NO
1	Astragal	S771BL LAR		PE
1	Gasketing	S88BL (Head & Jambs)		PE

Notes: Doors are magnetically held open. Integrate with fire alarm system to release upon fire alarm activation.

Set: 14.1

Doors: AC106

8	Hinge	T4A3786 [NRP]	US26D	MK
2	Surface Vert Rod Exit, Exit Only	NBPE8710 EO LD	US32D	SA
2	Surface Closer	TB 351 O (Brackets and drop plates as required)	EN	SA
2	Kick Plate	K1050 10" high CSK BEV	US32D	RO
2	Electromagnetic Holder	996M x Voltage as Required	689	NO
1	Astragal	S771BL LAR		PE
1	Gasketing	S88BL (Head & Jambs)		PE

Notes: Doors are magnetically held open. Integrate with fire alarm system to release upon fire alarm activation.

Set: 14.2

Doors: BST1-7

6	Hinge	T4A3786 [NRP]	US26D	MK
2	Surface Vert Rod Exit, Exit Only	12 NBPE8710 EO	US32D	SA
2	Surface Closer	TB 351 O (Brackets and drop plates as required)	EN	SA
2	Kick Plate	K1050 10" high CSK BEV	US32D	RO
1	Astragal	S771BL LAR		PE
1	Gasketing	S88BL (Head & Jambs)		PE

Notes: Doors are magnetically held open. Integrate with fire alarm system to release upon fire alarm activation.

Set: 15.0

Doors: A115-1, A115-2, C101-1, C101-2, C104A

6	Hinge	T4A3786 [NRP]	US26D	MK
1	Removable Mullion	[12] L980S / L980A (As Required) x Length Required	PC	SA
1	Rim Exit Device, Storeroom	LC 16 PE8804 WEL	US32D	SA
1	Rim Exit Device, Exit Only	LC 16 PE8810 EO	US32D	SA
1	Cylinder	980C1	US26D	SA
3	Rim/ Mortise/ Cylindrical Cylinder as required	Medeco X4 cylinder as required.	26	MC
2	Surface Closer	TB 351 P10 (Brackets and drop plates as required)	EN	SA
2	Kick Plate	K1050 10" high CSK BEV	US32D	RO
2	Electromagnetic Holder	996M x Voltage as Required	689	NO
2	Silencer	608-RKW		RO

Notes: Doors are held open by magnetic hold open unless released by fire alarm or lock down. Integrate with fire alarm system and lock down system to release and close door when either system is activated.

Set: 16.0

Doors: C104C-1

6	Hinge	T4A3786 [NRP]	US26D	MK
1	Removable Mullion	[12] L980S / L980A (As Required) x Length Required	PC	SA
1	Rim Exit Device, Storeroom	LC 16 PE8804 WEL	US32D	SA
1	Rim Exit Device, Exit Only	LD PE8810 EO	US32D	SA
1	Rim/ Mortise/ Cylindrical Cylinder as required	Medeco X4 cylinder as required.	26	MC
2	Surface Closer	TB 351 CPSH (Brackets and drop plates as required)	EN	SA
2	Kick Plate	K1050 10" high CSK BEV	US32D	RO
1	Mullion Gasketing	5110BL x Length Required		PE
1	Gasketing	S88BL (Head & Jambs)		PE
1	Gasketing	ACP112BL/2		PE
2	Door Bottom	STC411APK 36"		PE

Notes: ALUMINUM DOOR/ FRAME MANUFACTURER TO SUPPLY GASKET AND SEALS FOR LIGHT RESISTANCE.

Set: 17.0

Doors: AC201, BC100-1

8	Hinge	T4A3786 [NRP]	US26D	MK
1	Surface Vert Rod Exit, Classroom	LC 16 NBPE8713 WEL	US32D	SA
1	Surface Vert Rod Exit, Exit Only	NBPE8710 EO LD	US32D	SA
1	Rim/ Mortise/ Cylindrical Cylinder as required	Medeco X4 cylinder as required.	26	MC
2	Surface Closer	TB 351 P10 (Brackets and drop plates as required)	EN	SA
2	Kick Plate	K1050 10" high CSK BEV	US32D	RO
2	Electromagnetic Holder	996M x Voltage as Required	689	NO
1	Astragal	S771BL LAR		PE
1	Gasketing	S88BL (Head & Jambs)		PE

Notes: Doors are magnetically held open. Integrate with fire alarm system to release upon fire alarm activation.

Set: 18.0

Doors: AST1-1, AST1-2, AST1-5, AST1-6, AST2-1, AST2-2, AST2-5, AST2-6, BST1-1, BST1-2, BST1-5, BST1-6, BST2-1, BST2-2, BST2-5, BST2-6, CST1-1, CST1-2, CST1-5, CST1-6, CST2-1, CST2-2, CST2-5, CST2-6, EST1-1, EST1-2, EST1-5, EST1-6, EST2-1, EST2-2, EST2-5, EST2-6

8	Hinge	T4A3786 [NRP]	US26D	MK
2	Surface Vert Rod Exit, Passage	12 NBPE8715 WEL	US32D	SA
2	Surface Closer	TB 351 PS (Brackets and drop plates as required)	EN	SA
2	Kick Plate	K1050 10" high CSK BEV	US32D	RO
2	Wall Stop	406 / 409	US26D	RO
1	Astragal	297AS x Door Height		PE
1	Gasketing	S88BL (Head & Jambs)		PE

Notes:

Set: 19.0

Doors: A131A, AD221, AS117, C103, CD223, ED155, EE133

3	Hinge	T4A3786 [NRP]	US26D	MK	
1	Storeroom/Closet Lock	LC 10XG04 LL	US26D	SA	
2	Rim/ Mortise/ Cylindrical Cylinder as required	Medeco X4 cylinder as required.	26	MC	
1	Electric Strike	1600-CDB-DLMS	630	HS	⚡
1	SMART Pac Bridge Rectifier	2005M3		HS	⚡
1	Surface Closer	TB 351 O (Brackets and drop plates as required)	EN	SA	
1	Kick Plate	K1050 10" high CSK BEV	US32D	RO	
1	Wall Stop	406 / 409	US26D	RO	
1	Gasketing	S88BL (Head & Jambs)		PE	
1	Power Supply	AQL4-R8E1		SU	⚡

Notes: CARD READER BY SECURITY VENDOR. PRESENTING AUTHORIZED CREDENTIAL TO CARD READER WILL UNLOCK ELECTRIC STRIKE ALLOWING ACCESS. FREE EGRESS BY LEVER.

Set: 20.0

Doors: BD103, BD223, ***E131D***, ED239

3	Hinge	T4A3786 [NRP]	US26D	MK	
1	Storeroom/Closet Lock	LC 10XG04 LL	US26D	SA	
1	Rim/ Mortise/ Cylindrical Cylinder as required	Medeco X4 cylinder as required.	26	MC	
1	Electric Strike	1600-CDB-DLMS	630	HS	⚡
1	SMART Pac Bridge Rectifier	2005M3		HS	⚡
1	Surface Closer	TB 351 PS (Brackets and drop plates as required)	EN	SA	
1	Kick Plate	K1050 10" high CSK BEV	US32D	RO	
1	Gasketing	S88BL (Head & Jambs)		PE	
1	Power Supply	AQL4-R8E1		SU	⚡

Notes: CARD READER BY SECURITY VENDOR. PRESENTING AUTHORIZED CREDENTIAL TO CARD READER WILL UNLOCK ELECTRIC STRIKE ALLOWING ACCESS. FREE EGRESS BY LEVER.

Set: 21.0

Doors: B105, ES209

6	Hinge	TA2714 [NRP]	US26D	MK
1	Manual Flush Bolt	555 / 557 (As Required)	US26D	RO
1	Storeroom/Closet Lock	LC 10XG04 LL	US26D	SA
1	Rim/ Mortise/ Cylindrical Cylinder as required	Medeco X4 cylinder as required.	26	MC
2	Surf Overhead Stop	10-X36	630	NO
2	Silencer	608-RKW		RO

Set: 22.0

Doors: AS142-1, AS148-1

6	Hinge	TA2714 [NRP]	US26D	MK
1	Manual Flush Bolt	555 / 557 (As Required)	US26D	RO
1	Storeroom/Closet Lock	LC 10XG04 LL	US26D	SA
1	Rim/ Mortise/ Cylindrical Cylinder as required	Medeco X4 cylinder as required.	26	MC
2	Surface Closer	TB 351 O (Brackets and drop plates as required)	EN	SA
2	Kick Plate	K1050 10" high CSK BEV	US32D	RO
2	Wall Stop	406 / 409	US26D	RO
1	Astragal	S771BL LAR		PE
1	Gasketing	S88BL (Head & Jambs)		PE

Set: 23.0

Doors: A209, AM217, B221, CST2-7, EM247A, EM247B

6	Hinge	TA2714 [NRP]	US26D	MK
1	Manual Flush Bolt	555 / 557 (As Required)	US26D	RO
1	Storeroom/Closet Lock	LC 10XG04 LL	US26D	SA
1	Rim/ Mortise/ Cylindrical Cylinder as required	Medeco X4 cylinder as required.	26	MC
2	Surface Closer	TB 351 PS (Brackets and drop plates as required)	EN	SA
2	Silencer	608-RKW		RO

Set: 24.0

Doors: A101, A127, A138, A201, A225, A240, AM145-1, AS136, AS238

6	Hinge	TA2714 [NRP]	US26D	MK
1	Top Automatic Flush Bolt with fire bolt	2848 / 2948 (As Required)	US32D	RO
1	Storeroom/Closet Lock	LC 10XG04 LL	US26D	SA
1	Rim/ Mortise/ Cylindrical Cylinder as required	Medeco X4 cylinder as required.	26	MC
1	Coordinator	2600 Series x Mounting Brackets As Required	Black	RO
2	Surface Closer	TB 351 P10 (Brackets and drop plates as required)	EN	SA
2	Kick Plate	K1050 10" high CSK BEV	US32D	RO
2	Wall Stop	406 / 409	US26D	RO
1	Astragal	297AS x Door Height		PE
1	Gasketing	S88BL (Head & Jambs)		PE

Set: 25.0

Doors: A103, AS115A, AS138A, AS205, B104, E214A, E216A, EP100A, ES150

4	Hinge	TA2714 [NRP]	US26D	MK
1	Storeroom/Closet Lock	LC 10XG04 LL	US26D	SA
1	Rim/ Mortise/ Cylindrical Cylinder as required	Medeco X4 cylinder as required.	26	MC
1	Wall Stop	406 / 409	US26D	RO
3	Silencer	608-RKW		RO

Notes:

Set: 26.0

Doors: AE110, AE210, AJ111, AJ141, AJ235, AS203, AS208, AS218, AS219, AW118-1, B102, B103, B111-1, BD112, BE228, BJ218, BS208, BS223, BW113, C101A, C118-1, C118-2, C118A, C121, C204, C206, CE124, CE226, CJ108, CS114, CS122, CS128, CS201, CS218, CS222, E155B, E157-1, E157-2, EE131, EJ105, EJ207, EW152

4	Hinge	TA2714 [NRP]	US26D	MK
1	Storeroom/Closet Lock	LC 10XG04 LL	US26D	SA
1	Rim/ Mortise/ Cylindrical Cylinder as required	Medeco X4 cylinder as required.	26	MC
1	Surface Closer	TB 351 O (Brackets and drop plates as required)	EN	SA
1	Kick Plate	K1050 10" high CSK BEV	US32D	RO
1	Wall Stop	406 / 409	US26D	RO
3	Silencer	608-RKW		RO

Notes:

Set: 27.0

Doors: CJ210, E139-1, E141-1

4	Hinge	TA2714 [NRP]	US26D	MK
1	Storeroom/Closet Lock	LC 10XG04 LL	US26D	SA
1	Rim/ Mortise/ Cylindrical Cylinder as required	Medeco X4 cylinder as required.	26	MC
1	Surface Closer	TB 351 UO (Reg/ PA/ TJ) (Brackets and drop plates as required)	EN	SA
1	Kick Plate	K1050 10" high CSK BEV	US32D	RO
1	Wall Stop	406 / 409	US26D	RO
3	Silencer	608-RKW		RO

Set: 28.0

Doors: AM100, AM102, AM104, AM106, AM107, AM112, AM114, AM116, AM120, AM122, AM126, AM128, AM130, AM132, AM134, AM200, AM202, AM204, AM205, AM206, AM207, AM212, AM214, AM216, AM220, AM222, AM224, AM228, AM230, AM232, AM234, AM236, AS125, AS223, AS240A, BM202, BM203, BM204, BM205, BM206, BM207, BM210, BM212, BM214, BM222, BM224, BM226, BM230, BM232, BM234, C109, C123, CM102, CM112, CM116, CM120, CM124, CM126, CM130, CM202, CM204, CM212, CM216, CM220, CM224, CM228, CM232, CS214, CS230, E111, E230, EE136, EJ135, EJ225, EM104, EM106, EM108, EM110, EM112, EM118, EM124, EM126, EM128, EM130, EM134, EM138, EM140, EM142, EM144, EM146, EM154, EM156, EM158, EM160, EM162, EM202, EM204, EM206, EM208, EM210, EM212, EM214, EM218, EM219, EM220, EM221, EM222, EM224, EM227, EM229, EM230, EM231, EM233, EM234, EM235, EM236, EM237, EM238, EM240, EM242, EM245, EM246, EM252, EM254, EM256, EM258, EPM100, ES101-1, ES101-2, ES201, ES203, ES248

4	Hinge	TA2714 [NRP]	US26D	MK
1	Storeroom/Closet Lock	LC 10XG04 LL	US26D	SA
1	Rim/ Mortise/ Cylindrical Cylinder as required	Medeco X4 cylinder as required.	26	MC
1	Wall Stop	406 / 409	US26D	RO
3	Silencer	608-RKW		RO

Notes:

Set: 28.1

Doors: EC131

3	Cam Lift Hinge	Cam Lift Hinge supplied with sound door.	US32D	MK
1	Storeroom/Closet Lock	LC 10XG04 LL	US26D	SA
1	Rim/ Mortise/ Cylindrical Cylinder as required	Medeco X4 cylinder as required.	26	MC
1	Wall Stop	406 / 409	US26D	RO
1	Sound Seals, and Threshold	Supplied by Sound Door Manufacturer		OM

Notes:

Set: 29.0

Doors: AM145-2, AS101A, AS108, AS115B, AS119, AS127, BE228B, C101B, C103, C118-4, CE226A, EE232A

4	Hinge	TA2714 [NRP]	US26D	MK
1	Storeroom/Closet Lock	LC 10XG04 LL	US26D	SA
1	Rim/ Mortise/ Cylindrical Cylinder as required	Medeco X4 cylinder as required.	26	MC
1	Surface Closer	TB 351 O (Brackets and drop plates as required)	EN	SA
1	Kick Plate	K1050 10" high CSK BEV	US32D	RO
1	Wall Stop	406 / 409	US26D	RO
1	Gasketing	S88BL (Head & Jambs)		PE

Notes:

Set: 30.0

Doors: A100, A102, A104, A106, A107, A112, A113, A114, A116, A120-1, A122-1, A126, A128, A130, A132, A134, A200, A202, A204, A205, A206, A207, A212, A214, A216, A220, A222, A224, A228, A230, A232, A234, A236, AS138B, AS201A-1, AS201A-2, AS240B, B201, B202, B204, B205, B206, B207, B210, B212, B214, B222, B224, B226, B230, B232, B234, B-ST7, C102, C107, C112, C116, C120, C124, C126, C130, C202, C212, C216, C220, C224, C228, C232, E102, E104, E106, E108, E110, E112, E118, E124, E126, E128, E130, E134, E137, E138, E140, E142, E144, E146, E156, E158, E160, E162, E200, E202, E204, E206, E208, E210, E214, E216, E218, E219, E220, E221, E222, E224, E227, E229, E231, E233, E234, E235, E236, E237, E238, E240, E242, E246, E252, E254, E256, E258, EE232, EM249, EP100, EP154, EP207, EP245

4	Hinge	T4A3786 [NRP]	US26D	MK
1	Storeroom/Closet Lock	LC 10XG04 LL	US26D	SA
1	Rim/ Mortise/ Cylindrical Cylinder as required	Medeco X4 cylinder as required.	26	MC
1	Surface Closer	TB 351 UO (Reg/ PA/ TJ) (Brackets and drop plates as required)	EN	SA
1	Kick Plate	K1050 10" high CSK BEV	US32D	RO
1	Wall Stop	406 / 409	US26D	RO
1	Gasketing	S88BL (Head & Jambs)		PE

Set: 31.0

Doors: A124A, A124B, A124C, A226A, A226B, A226C, B106, B200A, B200B, B200C, C100A, C100B, C100C, C104B, C200A, C200B, C200C, C208A, E114, E116, E200A, E200B-2, E200C, E223A, ES237

3	Hinge	TA2714 [NRP]	US26D	MK
1	Entry/Office Lock	LC 10XG05 LL	US26D	SA
1	Rim/ Mortise/ Cylindrical Cylinder as required	Medeco X4 cylinder as required.	26	MC
1	Wall Stop	406 / 409	US26D	RO
3	Silencer	608-RKW		RO

Set: 31.1

Doors: AS101B-1, AS101B-2, ES229-1, ES229-2, ES233-1, ES233-2

3	Hinge	TA2714 [NRP]	US26D	MK
1	Entry/Office Lock	LC 10XG05 LL	US26D	SA
1	Rim/ Mortise/ Cylindrical Cylinder as required	Medeco X4 cylinder as required.	26	MC
1	Kick Plate	K1050 10" high CSK BEV	US32D	RO
1	Wall Stop	406 / 409	US26D	RO
3	Silencer	608-RKW		RO

Set: 32.0

Doors: E155A, E155C, E155D

3	Hinge	TA2714 [NRP]	US26D	MK
1	Entry/Office Lock	LC 10XG05 LL	US26D	SA
1	Rim/ Mortise/ Cylindrical Cylinder as required	Medeco X4 cylinder as required.	26	MC
1	Wall Stop	406 / 409	US26D	RO
1	Gasketing	S88BL (Head & Jambs)		PE

Set: 33.0

Doors: A131B, A131C, A131D

3	Hinge	TA2714 [NRP]	US26D	MK
1	Entry/Office Lock	LC 10XG05 LL	US26D	SA
1	Surface Closer	TB 351 PS (Brackets and drop plates as required)	EN	SA
1	Kick Plate	K1050 10" high CSK BEV	US32D	RO
1	Gasketing	S88BL (Head & Jambs)		PE

Set: 34.0

Doors: A131, B107

3	Hinge	TA2714 [NRP]	US26D	MK
1	Passage Latch	10XU15 LL	US26D	SA
1	Surface Closer	TB 351 O (Brackets and drop plates as required)	EN	SA
1	Kick Plate	K1050 10" high CSK BEV	US32D	RO
1	Wall Stop	406 / 409	US26D	RO
1	Gasketing	S88BL (Head & Jambs)		PE

Set: 35.0

Doors: B110A

3	Hinge	TA2714 [NRP]	US26D	MK
1	Passage Latch	10XU15 LL	US26D	SA
1	Kick Plate	K1050 10" high CSK BEV	US32D	RO
1	Wall Stop	406 / 409	US26D	RO
1	Gasketing	S88BL (Head & Jambs)		PE

Set: 36.0

Doors: A100A, A102A, A104A, C112A-1, C112A-2, C120A-1, C120A-2, C126A-1, C200A-1, C200A-2, C212A-1, C212A-2, C228A-2

3	Hinge	TA2714 [NRP]	US26D	MK
1	Dormitory Corridor Lock	LC 10XG53 LL (pushbutton or key locks outside lever)	US26D	SA
1	Rim/ Mortise/ Cylindrical Cylinder as required	Medeco X4 cylinder as required.	26	MC
1	Wall Stop	406 / 409	US26D	RO
1	Gasketing	S88BL (Head & Jambs)		PE

Set: 37.0

Doors: E131B

3	Hinge	TA2714 [NRP]	US26D	MK
1	Classroom Lock	LC 10XG37 LL	US26D	SA
1	Rim/ Mortise/ Cylindrical Cylinder as required	Medeco X4 cylinder as required.	26	MC
1	Wall Stop	406 / 409	US26D	RO
1	Silencer	608-RKW		RO

Set: 37.1

Doors: E111-1, E131A

3	Cam Lift Hinge	Cam Lift Hinge supplied with sound door.	US32D	MK
1	Classroom Security Lock	LC 10XG38 LL	US26D	SA
2	Rim/ Mortise/ Cylindrical Cylinder as required	Medeco X4 cylinder as required.	26	MC
1	Wall Stop	406 / 409	US26D	RO
1	Sound Seals, and Threshold	Supplied by Sound Door Manufacturer		OM

Notes:

Set: 38.0

Doors: E139-2, E141-2

4	Hinge	TA2714 [NRP]	US26D	MK
1	Classroom Lock	LC 10XG37 LL	US26D	SA
1	Rim/ Mortise/ Cylindrical Cylinder as required	Medeco X4 cylinder as required.	26	MC
1	Surface Closer	TB 351 O (Brackets and drop plates as required)	EN	SA
1	Kick Plate	K1050 10" high CSK BEV	US32D	RO
1	Wall Stop	406 / 409	US26D	RO
1	Gasketing	S88BL (Head & Jambs)		PE

Notes:

Set: 39.0

Doors: AT120, AT122, BT107A, BT107B

3	Hinge	TA2714 [NRP]	US26D	MK
1	Indicator Lockset PRIVACY	10XU65 VSLL V33	US26D	SA
1	Kick Plate	K1050 10" high CSK BEV	US32D	RO
1	Mop Plate	K1050 6" high CSK BEV	US32D	RO
1	Gasketing	S88BL (Head & Jambs)		PE

Set: 40.0

Doors: AT143-1, AT143-2, AT143-3, AT143-4, AT143-5, AT143-6, AT143-7, AT143-8, B114-1, B114-2, B114-3, B114-4, B114-5, B114-6, B114-7, B114-8, CT208-1, CT208-10, CT208-2, CT208-3, CT208-4, CT208-5, CT208-6, CT208-7, CT208-8, CT208-9, ET133-1, ET133-2, ET133-3, ET133-4, ET133-5, ET133-6, ET225-1, ET225-2, ET225-3, ET225-4, ET225-5, ET225-6

3	Hinge	TA2714 [NRP]	US26D	MK
1	Indicator Lockset PRIVACY	10XU65 VSLL V33	US26D	SA
1	Surface Closer	TB 422 CTB2 (set up inclusive restroom function)	EN	SA
1	Mop Plate	K1050 6" high CSK BEV	US32D	RO
1	Gasketing	S88BL (Head & Jambs)		PE

Set: 41.0

Doors: AT102B, AT144, AT146, ET120, ET122, ET148, ET226, ET228

3	Hinge	TA2714 [NRP]	US26D	MK
1	Storeroom/Closet Lock	LC 10XG04 LL	US26D	SA
1	Deadbolt Thumbturn with indicators both sides	V21 468	US26D	SA
1	Rim/ Mortise/ Cylindrical Cylinder as required	Medeco X4 cylinder as required.	26	MC
1	Surface Closer	TB 351 O (Brackets and drop plates as required)	EN	SA
1	Kick Plate	K1050 10" high CSK BEV	US32D	RO
1	Mop Plate	K1050 6" high CSK BEV	US32D	RO
1	Gasketing	S88BL (Head & Jambs)		PE

Set: 42.0

Doors: AOD-1, AOD-2, AOD-3, AOD-4, BOD-1, FG-EA1, FG-EA2, FG-EB1, FG-EB2, FG-EC1, FG-EC2, FG-EF1, FG-EF2, OD-10, OD-6, OD-7, OD-8, OD-9

1	Hardware	By Door Manufacturer	OT

Set: 43.0

Doors: MISC

2	Hinge	T4A3386 [NRP]	US32D	MK
2	Hinge	T4A3786 [NRP]	US26D	MK
2	Hinge	TA2714 [NRP]	US26D	MK
1	Continuous Hinge	CFM_SLF-HD1 x Length Required		PE
1	Continuous Hinge	CFM83SLF-HD1-M PT		PE
1	Electric Power Transfer	EL-CEPT	630	SU
5	Passage Latch	10XU15 LL	US26D	SA
5	Dormitory Corridor Lock	LC 10XG53 LL (pushbutton or key locks outside lever)	US26D	SA
5	Storeroom/Closet Lock	LC 10XG04 LL	US26D	SA
5	Entry/Office Lock	LC 10XG05 LL	US26D	SA
1	Storeroom/Closet Lock (KESO)	82 10XG04 LL	US26D	SA
5	Classroom Security Lock	LC 10XG38 LL	US26D	SA
5	Indicator Lockset PRIVACY	10XU65 VSLL V33	US26D	SA
5	Rim/ Mortise/ Cylindrical Cylinder as required.	KESO Cylinder as required.	US26D	SA
5	Rim/ Mortise/ Cylindrical Cylinder as required	Medeco X4 cylinder as required.	26	MC
250	Key Blank	X4 key blanks		MC
2	Surface Closer	TB 351 PS (Brackets and drop plates as required)	EN	SA

END OF SECTION 080671

PENN BUILDERS, INC.
General Contractors

October 16, 2026

Mr. Jamie Lynch
CHA Consulting, Inc.
1 East Broad Street, Suite 310
Bethlehem, PA 18018

RE: North Penn High School BP-2
Change Order Request #35 ASI 01 - Sports Netting

Dear Mr. Lynch:

Please see below the costs associated with the changes listed in ASI 01, issued 01-26-2026. This proposal includes providing a CREDIT for the 25' high netting as shown on the contract documents, and credit to delete (2) Shop Put Cages. Concrete and Form work for discus pads.

ProMax Fence Systems (see proposal)		
Sports Netting System and chainlink- per contract		$ (132,548.00)
Delete Shot Put Cages		$ (15,499.00)
6' Chainlink Fence		$ 23,145.00
		$ (124,902.00)
Penn Builders		
Discus Ring (see proposal)		$ 4,387.87
Concrete Materials		$ 464.00
Concrete Forming and Pour Labor	16hrs @ $80	$ 1,280.00
		$ 6,131.87
PB OH&P (10%)		$ 613.19
		$ 6,745.06
		$ (118,156.94)

Please issue an allowance adjustment or change order for this additional cost if approved.

Sincerely,
PENN BUILDERS, INC.
Dave Lawrence

CC: Ms. Marcie Sorber (SGA)
Mr. Bill Hambly (CHA)
Mr. Nagaraju Mudunuri (CHA)
Mr. Chris Horton (PBI)
Mr. Jon Swartley (PBI)

2275 N. Old Bethlehem Pike Quakertown, PA 18951
215-536-8315

Mr. Harry Buzzard (PBI)
Mr. Jim Bodkin (PBI)
Ms. Valerie Brown (PBI)
FILE

Ph: 610.685.4300 | Corporate Address: 2621 Centre Ave., Reading, PA 19605 | estimating@promaxfence.com | ProMaxFence.com

Job Name	North Penn HS Reno-Bid Pack #2-Field Netting-CO	Created Date	10/16/2026
Job Site Address	1340 South Valley Forge Road Lansdale, Pennsylvania 19446 United States	Quote Number	00006394
		Prepared By	Melissa Morey
		Email	melissam@promaxfence.com

We respectfully submit our quotation for the following:

Line Item Name	Description	Line Item Price
Sports Netting System with Chain link - Delete Original Scope	Furnish and install approximately 376 LF of 25' high sports netting integrated with 6' high black vinyl chain link fence.	-$132,548.00
Delete Shot Put Cages	Furnish and Install (2) Shot Put Cages and ring for Discus cage. -finish to be Mill Aluminum. -all sleeves to be dug and set in concrete. -excludes concrete pads.	-$15,499.00
6'H Chain Link	Furnish and install approximately 376 LF 6' high black vinyl chain link fence.	$23,145.00

Notes

Project priced with prevailing wage, non-union labor rates.
We have seen addendum #1
Excludes grubbing, layout and staking, fence line area to be cleared prior to install.
Priced with excavated earth to remain on site.
Excludes site restoration.

In an effort to minimize price increases due to market volatility Pro Max Fence will require the following
- Maximum 2 week turnaround on submittals from date they are received by contractor
- Pro Max will be permitted to invoice for stored material

Payment Schedule: Net 30 Days *Unless Otherwise Noted.*

Note: Due to the current volatility of certain materials this proposal may be withdrawn after 14 days and may be subject to escalation costs.

Proposal Grand Total -$124,902.00

Authorized Signature: _____
Pro Max Fence Systems, LLC.

ACCEPTANCE OF PROPOSAL - The above prices, specifications and conditions are satisfactory and are hereby accepted. You are authorized to do the work as specified. Payment will be made as outlined above or account will be subject to late fees at 18% per annum.

Acceptance Date: _____

Authorized Signature: _____
(Customer)

Permits: Customer assumes full responsibility for obtaining any permits or legal permission for construction of fence. Property lines: Customer assumes full responsibility for marking any existing underground wires, pipes, and cables. Customer is also responsible for property locating and marking any property lines or boundaries which may be involved in construction of fence. Guarantee: Pro Max Fence Systems, LLC backs its workmanship and fully guarantees it for a period of one year. This guarantee is subject to exception in cases of damage due to willful destruction, accidental destruction, or acts of nature. Digging Clause: Quotation is based upon digging earth. Rock and buried concrete will be charged at an extra cost. This contract is legal and binding upon receipt of customer's signature.

Terms and Conditions

1. **Offer and Acceptance.** This Purchase Order is an offer by Pro Max Fence Systems, LLC (“Pro Max”) to Customer identified on the cover

page, Proposal, or addendum attached hereto and is not an acceptance of any other prior offers made by Customer to Pro Max. Acceptance of this Purchase Order is expressly limited to these terms. The Proposal, these Terms and Conditions, and any addenda attached hereto constitute the contract between the parties (the "Contract"). Under no circumstances shall any terms and conditions contained in the Customer's business forms become a part of this Contract, regardless of whether the terms are consistent or inconsistent with the Contract. Upon acceptance by Customer, this Contract shall be the final, entire Contract between Customer and Pro Max, superseding all previous communications, either verbal or written. All specifications, drawings, and data submitted to Customer by Pro Max are incorporated into this Contract. This Contract may be modified only by a writing signed by an authorized representative of Pro Max and Customer.

2. Scope of Work. Pro Max will provide all of the necessary labor, materials, and equipment to perform the work identified in the Contract (the "Work"). Any work not contained in the Contract will constitute a change for which Pro Max is entitled to an increase in the Contract Sum and/or an extension of Contract Time (both defined below). Any changes that increase or reduce the Work must be approved, in writing, by Pro Max and Customer before they are incorporated into the Contract (a "Change Order"). Customer should not assume that unit prices contained in the Contract will be used to determine Change Order amounts. Customer understands that Pro Max may issue a stop work order if any change order is not accepted by Customer that is integral to Pro Max's completion of the Work.

3. Contract Sum. Pro Max agrees to perform the Work for the sum listed in the Contract, subject to additions and deductions as provided within this Contract (the "Contract Sum"). The Contract Sum only includes the Work specified in the Contract. The Contract Sum is based upon current costs for materials as of the date of this Contract. Customer acknowledges and agrees that in the event of an unanticipated delay in availability or delivery or price increase/escalation for material, equipment and/or energy occurring during the performance of the Contract, which occur through no fault of Pro Max, Pro Max is entitled to an increase in the Contract Sum and/or Contract Time. Pro Max is also entitled to an increase in the Contract Sum for any additional costs incurred for any increases in tariffs relating to the material utilized for the Contract. Should interruptions or delays occur after the Work has begun, which occur through no fault of the Pro Max, Pro Max is entitled to an increase in the Contract Sum and/or Contract Time.

4. Contract Time. Work will begin promptly after Pro Max's receipt of a written notice to proceed and shall proceed in accordance with the terms of this Contract to completion (the "Contract Time"). The Contract Time shall be extended due to: any changes in the Work; acts or omissions of Customer and/or third parties; events that are beyond Pro Max's reasonable control; and as otherwise contained in this Contract.

5. Differing Site Conditions. This Contract is based upon Pro Max digging earth. If conditions encountered at the Work site (the "Premises") differ from those ordinarily found to exist and generally recognized as inherent in the Work or from those represented by Customer to exist, including, but not limited to the existence of rock, water, and concrete, Pro Max will notify Customer before the conditions are disturbed. Customer will promptly investigate such conditions and, if they differ as stated above and cause an increase or decrease in Pro Max's Contract Sum and/or Contract Time, Customer agrees Pro Max is entitled to an equitable adjustment in the Contract Sum and/or Contract Time.

6. Equipment. Any equipment supplied by Pro Max within the scope of its Work to the Customer for the Customer's end use (the "Equipment") shall be operated in a proper manner and in compliance with all applicable laws and government regulations, insurance policy requirements, manufacturer's instructions, warranty requirements, and operation requirements identified in the Contract or otherwise provided with the Equipment. Customer shall pay all expenses associated with its operation of the Equipment, including, but not limited to, any license fees, registration fees, assessments, and other use charges. If the Equipment is being serviced by Pro Max, upon advanced, written notice to Customer, Pro Max may enter into the Premises for the purpose of inspecting the installed Equipment and observing its use. Customer will take all necessary steps to facilitate Pro Max's access to the Equipment. Pro Max agrees to abide by any safety protocols at the Premises when accessing the Equipment under this Contract. Customer will allow Pro Max to service the Equipment on days and times scheduled between the parties. The cost of any unscheduled service will be paid by Customer at then-prevailing rates. Customer agrees that service rates may be increased from time to time, and Customer agrees to pay for such increases as shown on Pro Max's invoices. If Pro Max is unable to service the Equipment due to Customer's failure to make it accessible, Pro Max is not responsible for any damages that accrue therefrom. Customer agrees to pay for service calls made necessary by such failures and agrees to pay Pro Max at the then-prevailing rates for waiting and/or standby time when Equipment is made inaccessible for service. If the Equipment is being serviced by Pro Max, Customer shall use the material and Equipment installed by Pro Max (if any) solely at the Premises. Should Customer wish to move the Equipment from the Premises, Customer shall notify Pro Max, in writing. All maintenance on the Equipment shall be performed by Pro Max at Customer's cost and expense. Customer shall keep the Equipment in good repair, condition, and working order and promptly advise Pro Max of any maintenance needs. Customer shall maintain all Equipment in accordance with all OSHA regulations and ANSI standards. Customer shall notify Pro Max immediately and discontinue use of Equipment if it becomes unsafe or in disrepair for any reason.

7. Customer's Responsibilities. Customer shall be responsible for the following: (1) obtaining all permits, variances, any other legal requirements and/or approvals for the Project; (2) marking and staking any existing underground utilities or subsurface items in the area of the Work; (3) marking and/or surveying any property lines or boundaries for the Project; (4) removing any existing fences, bushes, shrubs, trees, or other obstructions required for Pro Max to complete the Work; (5) obtaining permission from adjacent or neighboring landowners required for Pro Max to complete the Work; and (6) any other responsibilities that may be reasonably implied by this Contract and the nature of the Work. Customer assumes responsibility for the structural soundness of walls, floors, and any other structures which are to act as support for the Work. Pro Max's warranty for the Work, as described herein, shall be null and void if Customer attaches anything to the Work. Upon the termination or expiration of the Contract, Customer shall, at its sole cost and expense, immediately return the Equipment in the same condition as received (with reasonable war and tear resulting from proper use expected) to such location as Pro Max designates. To the extent Equipment or materials must be delivered prior to installation, Customer shall provide Pro Max with a safe and secure place to store such Equipment and materials. The stored Equipment and materials shall be the sole responsibility of Customer.

8. Payment. Unless otherwise identified in the Contract, Pro Max will issue invoices on a monthly basis. Customer shall pay invoices within 30 days of receipt. Notwithstanding the foregoing, Customer shall pay Pro Max interest at the rate of 1 ½ % per month (18% per annum) on all payments that are not made in a timely manner. Customer agrees that any Equipment and materials not paid for which are used on the Project shall remain the property of Pro Max until paid for in full by Customer. Customer further agrees that, with five (5) days advance notice to

Customer, Pro Max shall have the right to enter the Customer's property to take down and remove any materials and/or Equipment not paid for. It is further understood and agreed to by Customer that any sum not paid for by Customer for Pro Max's Work shall be subject to a mechanics' lien being placed on Customer's property in accordance with applicable lien laws.

9. Insurance. At its sole cost and expense during the Contract Time, Customer shall maintain the following insurance on a primary and non-contributory basis through license insurers: (a) insurance against the loss or theft of or damage to the Work, for its full replacement value, naming Pro Max as the loss payee; and (b) commercial general liability insurance or umbrella liability insurance providing coverage for ongoing operations, completed operations, and contractual liability with limits of coverage not less than $1,000,000 each occurrence and $1,000,000 general aggregate. Pro Max Fence Systems, LLC shall be named as additional insureds on all required policies. Customer shall provide Pro Max with certificates and endorsements evidencing coverage as provided under this section. Customer shall provide Pro Max with 30 days prior written notice of cancellation or material change of the insurance covered by any certificate and endorsement. To the extent permitted by law, Customer waives on its behalf and on behalf of its insurers or anyone claiming by, through, or under its behalf the right of subrogation against Pro Max or its employees, agents, representatives, or insurers.

10. LIMITED WORKMANSHIP WARRANTY. Pro Max expressly warrants that the Work supplied will be: in conformity with Customer's specifications, drawings, data, or Pro Max's samples; of good workmanship; free from all defects in material, design, workmanship, and construction; be merchantable; and fit for the purposes intended and articulated to Pro Max prior to the commencement of the Work (the "Warranty"). This Warranty spans for a period of 1 year from the date the Work was substantially completed by Pro Max (the "Warranty Period"). With respect to any defect during the Warranty Period, Pro Max will, in its sole discretion, either repair or replace the defective Work. This Warranty is subject to an exception in cases of damage due to Customer's or another third-party's willful destruction, accidental destruction, or acts of nature. **THE REMEDIES DESCRIBED ABOVE ARE YOUR SOLE AND EXCLUSIVE REMEDIES AND OUR ENTIRE LIABILITY FOR ANY BREACH OF THS LIMITED WARRANTY.**

CUSTOMER INITIALS: _____

11. EQUIPMENT WARRANTY DISCLAIMER. EXCEPT AS PROVIDED IN THIS CONTRACT, CUSTOMER ACKNOWLEDGES AND AGREES THAT THE EQUIPMENT IS PROVIDED ON AN "AS IS," "WHERE IS," AND "WITH ALL FAULTS" BASIS. CUSTOMER WILL BE SOLELY RESPONSIBLE AND LIABLE FOR: (A) INSPECTING THE EQUIPMENT (INCLUDING, BUT NOT LIMITED TO, ITS CONDITION, CONSTRUCTION, DESIGN, AND QUALITY) PRIOR TO AND DURING ITS USE AND OPERATION; (B) DETERMINING WHETHER THE EQUIPMENT IS IN GOOD WORKING ORDER AND SUITABLE FOR ITS INTENDED USE; AND (C) ANY INJURY, DEATH, OR PROPERTY DAMAGE (INCLUDING, BUT NOT LIMITED TO, DAMAGE TO THE EQUIPMENT) THAT ARISES OUT OF CUSTOMER'S NEGLIGENT OR OTHERWISE TORTIOUS ACTS OR OMISSIONS IN THE USE OR OPERATION OF THE EQUIPMENT, EXCEPT THAT CUSTOMER SHALL HAVE NO RESPONSIBILITY OR LIABILITY FOR ANY CLAIM OR MATTER TO THE EXTENT IT WAS CAUSED BY A LATENT DEFECT OR CONDITION IN THE EQUIPMENT OR TO THE EXTENT IT WAS CAUSED BY PRO MAX'S NEGLIGENT OR TORTIOUS CONDUCT. PRO MAX REPRESENTS AND WARRANTS THAT IT KNOWS OF NO DEFECTS, DAMAGE, OR EXCESSIVE WEAR TO THE EQUIPMENT. OTHER THAN AS PROVIDED ABOVE, PRO MAX MAKES NO WARRANTY OF ANY KIND ABOUT THE EQUIPMENT AND EXPRESSLY DISCLAIMS ALL WARRANTIES, WRITTEN OR ORAL, EXPRESS OR IMPLIED, ARISING BY LAW, COURSE OF DEALING, COURSE OF PERFORMANCE, USAGE OF TRADE, OR OTHERWISE ABOUT THE EQUIPMENT OR CUSTOMER'S USE AND OPERATION OF THE EQUIPMENT, INCLUDING, BUT NOT LIMITED TO, THE DESIGN, CAPACITY, SUITABILITY, OR PERFORMANCE OF THE EQUIPMENT, AND THE WARRANTIES OF MERCHANTABILITY AND OF FITNESS FOR ANY PARTICULAR PURPOSE.

CUSTOMER INITIALS: _____

12. Limitation of Liability. NEITHER PARTY WILL BE LIABLE TO THE OTHER FOR ANY INDIRECT, SPECIAL, INCIDENTAL, OR CONSEQUENTIAL DAMAGES, WHETHER BASED ON CONTRACT, TORT, OR ANY OTHER LEGAL THEORY, ARISING OUT OF THIS CONTRACT OR CUSTOMER'S USE OF THE EQUIPMENT. THE MAXIMUM AMOUNT OF PRO MAX'S LIABILITY TO CUSTOMER UNDER THIS CONTRACT SHALL BE LIMITED TO THE CONTRACT SUM.

CUSTOMER INITIALS: _____

13. Indemnification. Customer agrees to indemnify, defend, and hold harmless (collectively, "Indemnify") Pro Max, its parent companies, affiliates, and subsidiaries and each of their directors, officers, employees, agents, and assigns (collectively, "Indemnitees"), from and against any and all claims, demands, costs, losses, liens, liabilities, lawsuits, or other proceedings of any kind or nature, including, but not limited to, personal injury, death, and property damage, brought or threatened by a third party, including, but not limited to, an Indemnitee's and the Indemnifying Party's employees, contractors, or agents, and to pay all of each Indemnitee's costs and expenses, including, but not limited to, any judgment, amounts paid in settlement, fines, penalties, forfeitures, reasonable attorneys' fees, experts' fees, and court costs, through final appeal, to the extent arising out of, resulting from, or caused by Customer's: (a) negligent acts, errors, omissions, intentional misconduct, fraud, gross negligence, or willful misconduct of Customer or any of its employees, subcontractors, agents, or others for which it is responsible for, either active or passive; (b) failure to comply with any law; (c) failure to property maintain or operate the installed Work; or (d) failure to properly follow and abide by Pro Max or manufacturer's instructions or recommendations in the maintenance or operation of the installed Work. Customer will not be liable for any personal injuries, death, or property damage to the extent that it is caused by an Indemnitee's breach of this Contract, negligence, gross negligence, willful misconduct, or violation of the law. Customer's obligation to Indemnify any Indemnitee shall not be limited in any way by any limitation on the amount or type of damages, compensation, or benefits payable under any worker's or workers' compensation acts, and Customer will Indemnify any Indemnitee for any indemnified claim arising out of injuries to Customer's own

employees. The prevailing party in any action to enforce an obligation under this section shall be entitled to recover its reasonable attorneys' fees, experts' fees, costs, and expenses incurred in such an action.

14. Default. Customer shall be in default under this Contract if: (a) Customer fails to perform any obligation contained in this Contract or any other document executed in connection with this Contract, including, but not limited to, the failure to pay any part of the payment when it becomes due; (b) Customer attempts to remove, sell, transfer, or encumber the Equipment; (c) any petition or proceeding in bankruptcy, receivership, reorganization or insolvency is filed or commenced by or against Customer or its property; (d) Customer becomes insolvent, ceases, is unable, or admits in writing of its inability to pay its debts as they mature or Customer makes a general assignment for the benefit of creditors or Customer enters into any composition or arrangement with creditors; (e) a meeting of creditors is called by Customer to discuss its financial obligations; (f) Customer ceases business as a going concern or suffers a material adverse change in its financial condition or otherwise; (g) Customer commits or fails to commit any act that results in jeopardizing the rights of Pro Max or causes Pro Max to deem itself insecure as to its rights; (h) Customer fails to select and/or obtain materials or Equipment required for Pro Max to complete its work under this Contract; (i) any other obligations that may be reasonably implied by the terms of this Contract ; or (j) Customer fails to notify Pro Max immediately in writing of any of the items listed in this section. If Customer defaults under this Contract, Pro Max, without demand or notice to Customer, shall have the right, without any election of remedies to be deemed made, to take one or more of the following remedies: (a) terminate this Contract, (b) demand the return of all Equipment and materials incorporated in the Work in accordance with this Contract; (c) enter on Customer's Premises or wherever the Equipment or Work may be located and without any court order or other process of law repossess and immediately remove the Equipment or materials incorporated in the Work, without incurring any liability to Customer for any damages occasioned by such taking of possession (such repossession shall not constitute a termination of this Contract unless Pro Max so notifies Customer in writing); and/or (d) to pursue any other remedy now or hereafter existing at law or in equity. To the extent Pro Max elects to repossess the Equipment or materials incorporated in the Work, Customer shall provide all necessary support and cooperation to assist Pro Max and its agents in such repossession. If Pro Max exercises its right to repossess, Customer shall be liable for all costs and expenses, including, but not limited to, any reasonable attorneys' fees, incurred by Pro Max in repossessing the Equipment. All of the foregoing remedies are cumulative and may be exercised concurrently or separately.

15. Assignment. Customer shall not (a) sell, assign, transfer, pledge or otherwise encumber, convey, or dispose of this Contract, the Equipment, or any interest it has in the Contract or Equipment or (b) sublet or lend the Equipment or permit it to be used by anyone other than Customer. Any attempt to transfer an interest in violation of this section shall be void. Subject to the foregoing, this Contract inures to the benefit of and is binding upon the successors and permitted assignees of the parties.

16. Right of Set-Off. To the fullest extent permitted by law, Pro Max is authorized to set-off and apply any and all indebtedness at any time owing by Customer to Pro Max against any and all sums due from Customer under this Contract.

17. Notices. All notices hereunder must be given in writing and will be deemed given if delivered personally or by email (receipt confirmed), mailed by registered or certified mail (return receipt requested) with postage prepaid, to the parties at the addresses provided on the Contract.

18. Governing Law. This Contract is governed by the laws of the Commonwealth of Pennsylvania, without regard to choice of law principles. Any dispute arising out of this Contract, the Equipment, or the parties' relationship will be decided through litigation, which shall be conducted in the applicable state or federal court sitting in Berks County, PA. To the fullest extent permitted by law, the prevailing party in any dispute arising out of the Work or Contract shall be entitled to recover from the other party all of the costs and expenses that it incurs at trial, on appeal, or otherwise, including, but not limited to, court costs, collection costs, and reasonable attorney's and expert's fees.

19. Miscellaneous. This Contract constitutes the complete and integrated Contract between the parties regarding the Work. All prior or contemporaneous Contracts, discussions, understandings, or negotiations between the parties, either written, oral, express, or implied, are included in this Contract. The Contract shall not be amended, altered, or changed except by a written Contract that is signed by both parties. Any failure of a party to require strict performance of another under this Contract or any waiver by a party of any provision of the Contract shall not be construed as a consent or waiver of any other breach of the same or any other provision. If any portion of this Contract is deemed to be invalid, it shall not affect the rest of this Contract. If any provision of this Contract is held to be invalid, illegal, or unenforceable in any respect, such provision shall apply to the greatest extent that the law allows, and the remaining provisions shall remain in full force and effect.

CUSTOMER

By: _____

Print: _____

Title: _____

Ph: 610.685.4300 | Corporate Address: 2621 Centre Ave., Reading, PA 19605 | estimating@promaxfence.com | ProMaxFence.com

Date: _____

PRO MAX FENCE SYSTEMS, LLC

By: _____

Print: _____

Title: _____

Date: _____

Ph: 610.685.4300 | Corporate Address: 2621 Centre Ave., Reading, PA 19605 | estimating@promaxfence.com | ProMaxFence.com

Print: _____

Title: _____

Date: _____

PRO MAX FENCE SYSTEMS, LLC

By: _____

Print: _____

Title: _____

Date: _____

Invoice INV-117043

August 3, 2026
Page 1 / 1

COPY

Aluminum Athletic Equipment Co.
1000 Enterprise Drive
Royersford, PA 19468

BILL TO:

39570
Penn Builders

ValerieB@pennbuildersinc.com
2275 Old Bethlehem Pike
Quakertown, PA 18951
USA

SHIP TO:

02726
North Penn High School

Harry Buzzard 215-651-3329 / Jim Bodkin 215-
1340 S Valley Forge Rd
Lansdale, PA 19446-4798
USA

Customer PO No.	Salesperson	Due Date	Payment Terms
1190	Nate Moroz	September 2, 2026	Net 30

Order No.	Shipment Method
O26-0967	Motor Freight

Item	Description	Shipment Date	Qty/	Unit	Unit Price	Your Price	Discount	Line Total
DFS	DISCUS FORM SYSTEM, SIZE: 10'x10'x6"	07/31/26	1	Each	4,370.00	3,714.50	655.50	3,714.50
	FREIGHT - CUSTOMER	07/31/26	1		425.00	425.00		425.00

Subtotal	4,139.50
Total Tax	248.37
Total $	**4,387.87**

Amount Subject to Sales Tax	**4,139.50**
Amount Exempt from Sales Tax	**0.00**

Job # 1190, SITE, 2861.5
Approved As per HB/JS
Net Pmt.
Date / Ck. #
Balance

Operated by:
EGYNBRO TRUCKING LLC

P.O. Box 64418
Souderton, PA 18964

INVOICE

DATE	INVOICE #
08/17/26	64638

CUST# 1615

BILL TO
PENN BUILDERS INC
2275 OLD BETHLEHEM PIKE
QUAKERTOWN PA 18951

DELIVERY TO
LANDIS TICKET#122343

Contact	P.O.No.	Terms	Due Date	Delivery Date	Job
	BRAD MILLER	NET 30 DAYS	9/16/2026	8/17/2026	NORTH PENN HS

Item	Description	Delivery#	U/M	Qty	Rate	Amount
DCCONC	Delivery Charge - Concrete A/R	122343	EA	1	330.00	330.00
FS	Fuel Surcharge	122343	EA	1	38.00	38.00

$368.00 per truck

Sub-Total		$368.00
Sales Tax-	PA	$0.00
TOTAL		$368.00
Payments/Credits		$0.00
Balance Due		$368.00

Dispatch Ph#	Admin. Ph#	Fax#	E-Mail
	215-723-5506	215-723-5500	jackie@landisbc.com

Nyce Crete and Landis BLOCK and CONCRETE

711 NORTH COUNTY LINE ROAD
PO BOX 64418
SOUDERTON PA 18964

INVOICE

DATE	INVOICE #
07/22/26	111734

CUST# 1615

BILL TO
PENN BUILDERS INC 2275 OLD BETHLEHEM PIKE QUAKERTOWN PA 18951

DELIVERY TO
NORTH PENN H.S.

Contact	P.O.No.	Terms	Due Date	Salesman / Delivery Date	Job
	BRAD MILLER	5% DUE 10TH	8/21/2026	7/21/2026	NORTH PENN HS

Item	Description	Delivery#	U/M	Qty	Rate	Amount
C4006NP	4000# Non Air-Interior Slab NPHS	121707	YD	9	92.00	828.00 *
DC-01	TRUCK CHARGES-SEE ECYNBRO	121707	EA	1	0.00	0.00 *
C510	MID RANGE	121707	CY	9	4.00	36.00 *

96.00 per CY

Total Yards 9.00

Sub-Total	$864.00
Sales Tax- PA	51.84
CMU Check Off	0.00
CC Surcharge	0.00
TOTAL	$915.84
Payments/Credits	$0.00
Balance Due	$915.84

Dispatch Ph#	Admin. Ph#	Fax#	E-Mail
215-855-4628	215-723-5506	215-723-5500	jackie@landisbc.com

** 1 cents per masonry unit goes to the Concrete Masonry Checkoff Board pursuant to the Concrete Masonry Products Research, Education, and Promotion Act of 2018 **

A DISCOUNT OF $.36 WILL BE ALLOWED IF PAID BY 8/10/2026.

PENN BUILDERS, INC.
General Contractors

September 16, 2026

Mr. Jamie Lynch
CHA Consulting, Inc.
1 East Broad Street, Suite 310
Bethlehem, PA 18018

RE: North Penn High School BP-2
Change Order Request #29 ASI #19 – Greenhouse Winandy

Dear Mr. Lynch:

Please see below the costs associated with the attached ASI #19 dated 08/26/2026, which made changes to the Greenhouse scope of work. This is only for Winandy's Greenhouse quote. The remaining revisions in this ASI will be presented under a separate cover.

• Winandy quote (attached)	$ 255,688.00
• OH & P	$ 12,784.40
• Bonds & Insurance	$ 4,933.18
Total Additional Cost	**$ 273,405.58**

Please issue an allowance adjustment or change order for this additional cost if approved. If processed as an allowance adjustment, please deduct $4,933.18 for the bonds and insurance cost.

Sincerely,
PENN BUILDERS, INC.
Dave Lawrence

CC: Ms. Marcie Sorber (SGA)
Mr. Bill Hambly (CHA)
Mr. Nagaraju Mudunuri (CHA)
Mr. Chris Horton (PBI)
Mr. Jon Swartley (PBI)
Mr. Harry Buzzard (PBI)
Mr. Jim Bodkin (PBI)
Ms. Valerie Brown (PBI)
FILE

2275 N. Old Bethlehem Pike Quakertown, PA 18951
215-536-8315


9SERVICE SPEED SATISFACTION


WINANDY GREENHOUSE COMPANY, INC.

Greenhouse Manufacturers, Builders and Heating Engineers

New **"SUN-MATE"** *ReNew*

RICHMOND, INDIANA 47374
Phone (765) 935-2111 2211 PEACOCK ROAD Fax (765) 935-2110
SINCE 1919

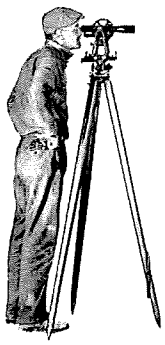

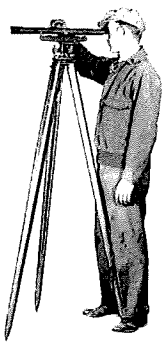

September 1, 2026

Mr. William Slawter
North Penn School District
630 West 8th Street
Lansdale, PA 19446

RE: New Greenhouse – 2nd Revised

NOTE: WINANDY GREENHOUSE COMPANY EMPLOYS OPEN SHOP, MERIT SHOP, NON-UNION ERECTORS. IF UNION ONLY JOBSITE CONDITIONS, UNION WORK RULES, PLA, UNION FIXED WAGES, OR OTHER RESTRICTIVE UNION PRACTICES ARE APART OF THIS PROJECT THEN THIS BID QUOTE IS NULL AND VOID. WE ACKNOWLEDGE THAT PENNSYLVANIA PREVAILING WAGES APPLY TO THIS PROJECT.

WE BID TO YOU AS FOLLOWS: SPECIFIED MATERIALS AND SPECIFIED LABOR for 1 – 15' deep approx. X 41' long approx. x 12' eave height approx., Winandy Sun-Mate clear satin anodized rigid frame lean to greenhouse glazed with 16mm acrylic panels configured approximately as shown on the preliminary plan attached dated October 2, 2025. We will provide specially designed Winandy Sun-Mate rigid frame lean to greenhouse superstructure to the required local code loads, roof and vertical wall glazing of 16mm structured sheet acrylic panels, glazing accessories, nuts, bolts, screws, and hardware. We will also provide one line thermostatic electric motorized ridge vents with 16 mesh x 18 mesh screens and one line of manually operated side vents with 16 mesh x 18 mesh screens. Greenhouse to sit on support foundations approximately 2'8" high provided by others to the dimensions shown on Winandy shop drawings. **DO NOT BUILD FOUNDATION WALLS FROM PRELIMINARY PLANS; BUILD ONLY FROM APPROVED GREENHOUSE SHOP DRAWINGS.** Winandy sill system is self-flashing onto support walls; no special base flashing has been included. Winandy will provide primary flashing or primary flashing location at dissimilar surfaces with counter flashing to be provided by others. We will also provide one 3'6" x 7'0" x 1 3-4" thick standard Winandy architectural grade half glass door with twin lever ADA compliant lock set ready to receive owner's large footprint or small footprint (to be specified) core to be inserted into the lock set, LOCK SET CORE, KEYING OF LOCK SET CORE, AND KEYS ARE BY OTHERS. Greenhouse superstructure to be provided in clear satin anodized finish; vent operators, vent machines, vent shafting, screens, purchased equipment, plant benches, and all fasteners are to be self-colored.

We will also provide the below listed equipment. All equipment will be provided with necessary hanging and or framing accessories. **NO MECHANICAL OR ELECTRICAL HOOK-UP LABOR OR MATERIALS OF ANY KIND HAVE BEEN INCLUDED INCLUDING, NOT LIMITED TO NOT LIMITED TO, PIPING RUNS, CONDUIT RUNS, WIRING RUNS, OR END TERMINATIONS FOR SAME.**

- 1 – Modine PTC85, 92% efficient, gas fired unit heater with hanging kit and PVC venting kit including both primary and secondary heat exchangers of stainless steel.
- 1 –ACME DCA36H 2 speed exhaust fan with slant wall housing, inlet and outlet guard and backdraft damper.

- 2 – 12" HAF fans with mounting brackets.
- 1 – 36" high x 10' long x 6" think ACME model CSEG pad system with top distribution and bottom return, stringers and flashing, submersible pump and plumbing completer kit.
- 2 – ACME WAAC motorized inlet shutters with NEMA 3R motorizing kits.
- 1 – Overhead shade curtain system featuring TGU driveline, truss-to-truss operation, Ludvig Svensson flame retardant cloth with approximately 50% shade, nuts, bolts, screws, and hardware.
- 6 – Standard Winandy plant benches as detailed on preliminary featuring ¾ #13 hot dipped galvanized expanded metal top, aluminum perimeter trim, galvanized steel tube and fitting frame.
- 1 – Entry level digital control system with contactor panel and installation instructions.

We will also provide complete shop drawings, submittals, and unlimited telephone consultations. Shop drawings to be prepared under the direct supervision of our in-house professional engineer shall bear his Pennsylvania seal.

NOTE: All materials are FOB jobsite with unloading by Winandy designated personnel; unloading assistance (brief use of forklift or skid loader), laydown area, jobsite access, and jobsite security are the responsibilities of North Penn School District.

NOTE: We have not included any labor or materials for the following: earthwork, drainage, masonry, concrete, special base flashing, counter flashing, door lock cylinders, keying of door lock cylinders, keys, HVAC hook-ups, lighting, interior furnishings other than plant benches, plumbing, piping, water service, fire protection, telecommunications, electrical power control wiring components, or any other labor or materials not specifically called out above.

NOTE: We do not include any cleaning of glazing or greenhouse surfaces prior to final inspection or substantial completion inspection for the greenhouse. All components will be installed "greenhouse clean" as received from the factory. No post-installation cleaning of any kind is provided.

NOTE: Winandy is a non-union, merit shop, open shop contractor. If union labor, closed work site conditions are required on this project, this quotation is null and void.

NOTE: General Contractor / Construction Manager to furnish trash dumpster for disposal of all job site debris at no cost to Winandy. This dumpster is to be in place during the entire course of this project.

NOTE: Winandy Greenhouse Company assumes this to be a "single mobilization" project. No additional trips back to the job site have been included. NO INITIALIZATION OF EQUIPMENT IS INCLUDED. THIS IS THE RESPONSIBILITY OF THE MECHANICAL & ELECTRICAL CONTRACTORS.

NOTE: Regarding field erection, this bid quote assumes complete access to all greenhouse sides on the exterior by man-lift type lifts and concrete floor in place for interior man-lift use. Additional charges will apply if access is restricted or terrain is severe.

NOTE: Attendance at progress or coordination meeting shall only be required of Winandy Greenhouse Co., Inc. during actual On-Site activity under this bid quote. Any meetings other than the aforementioned shall be by telecommunications participation on the part of Winandy.

NOTE: We have not included the cost of a labor and materials performance bond; however, one can be furnished for the cost of the premium.

NOTE: Winandy Standard warranty of one year applies to this project (unless other warranty provisions specifically stated in greenhouse section). Winandy Standard One Year Warranty applies to materials manufactured by Winandy Greenhouse Co., Inc. Roof and wall covering warranties are as provided by covering manufacturer. All purchased equipment warranties are as provided by equipment manufacturers with a minimum of one year. Standard Warranty provisions and wording are available for review upon request. Effective start date of warranty shall commence upon substantial completion of greenhouse systems (not occupancy).

NOTE: Winandy Greenhouse Company is not responsible for procuring local permits required to build the greenhouse. All permits shall be the responsibility of others.

NOTE: We have not included any Federal, State, Municipal, Sales, Use or any other such taxes of any type that arise or are assessed as a result of any purchase under this quote that may be applicable. Owner agrees to assume responsibility for any such taxes and relieve our company of that responsibility.

NOTE: We have not included the cost of builders risk insurance. We assume that the General Contractor / Construction Manager has complete builders risk insurance for all materials on site, including materials provided by Winandy Greenhouse Company. If builders risk insurance is required we can provide it at the cost of the premium.

NOTE: This proposal is limited to acceptance within 30 days, because we are subject to price increases from our suppliers that are imposed on us without prior notice. If acceptance after 30 days; this proposal is to be reconfirmed or revised, and resubmitted.

NOTE: This bid quote constitutes the framework of the Winandy Greenhouse Co., Inc. bid. This bid quote must attach to, form a part of and govern the execution of the work under any contract or purchase order.

NOTE: ALL LOAD BEARING SURFACES REQUIRED TO ACCEPT LOADS IMPOSED BY THE GREENHOUSE REGARDLESS OF LOAD LOCATION ARE TO BE DESIGNED, ENGINEERED, AND BUILT BY OTHERS TO WITHSTAND SAID LOADS IN ACCORDANCE WITH LOAD LOCATIONS AS DETAILED IN GREENHOUSE SHOP DRAWINGS. NO DESIGN OR

NOTE: General Contractor, Construction Manager and/or Owner accept full responsibility for any damage caused by natural or un-natural forces once the materials are on the jobsite whether erected or not and specifically agrees to reimburse Winandy Greenhouse Co., Inc. for any materials required to be replaced due to damage caused by said forces. Winandy Greenhouse Co., Inc. accepts responsibility for any damage caused by its employees or subcontractors to any of the materials furnished above.

We can provide the above referenced specified materials and specified labor for the sum of $255,688.00 (Two Hundred Fifty-Five Thousand Six Hundred Eighty-Eight Dollars).

Respectfully submitted,

Michael J. Doherty

"An amount equal to any tax or other governmental charge upon the production, sale, occupation of selling, shipment or use of material which is now or may be hereafter imposed by Federal, State or Municipal authorities upon either the purchaser or the Winandy Greenhouse Company, Inc., which the Winandy Greenhouse Company, Inc. is obliged to pay or collect, shall be added to the price and shall be paid by the Purchaser."

AIA® Document G710™ – 2017

Architect's Supplemental Instructions

PROJECT: *(name and address)*	**CONTRACT INFORMATION:**	**ASI INFORMATION:**
North Penn High School Renovation Bid Package 2	Contract For: General Construction Date: 08/14/2025	ASI Number: 019 Date: 08/26/2026
OWNER: *(name and address)*	**ARCHITECT:** *(name and address)*	**CONTRACTOR:** *(name and address)*
North Penn School District 401 E. Hancock Street Landsdale, PA 19446	Hord Coplan Macht, Inc. d/b/a SCHRADERGROUP Studio 555 E. North Lane, Suite 5100 Conshohocken , PA 19428	Penn Builders, Inc 2275 Od Bethlehem Pike Quakertown, PA 18951

The Contractor shall carry out the Work in accordance with the following supplemental instructions without change in Contract Sum or Contract Time. Proceeding with the Work in accordance with these instructions indicates your acknowledgment that there will be no change in the Contract Sum or Contract Time.
(Insert a detailed description of the Architect's supplemental instructions and, if applicable, attach or reference specific exhibits.)

Dated 08/26/2026 and generally encompassing Greenhouse Construction (Architectural), clarifications and modifications to the contract scope of work include:

ASI 19.1 GC: Greenhouse Construction by Winandy added to the GC scope of work.
ASI 19.2 GC: Revised Architectural Details at Greenhouse Tie-In
ASI 19 EC, MC & PC: ASI provided for informational purposes only.
NOTE: A supplemental ASI will be issued following receipt of Greenhouse submittals to coordinate changes to the MEP/FP scopes of work.

ISSUED BY THE ARCHITECT:

ARCHITECT *(Signature)*

BY: Devin Bradbury, Associate Principal
(Printed name, title, and license number if required)

08/26/2026
Date

AIA Document G710 – 2017. Copyright © 1979, 1992 and 2017. All rights reserved. "The American Institute of Architects," "American Institute of Architects," "AIA," the AIA Logo, and "AIA Contract Documents" are trademarks of The American Institute of Architects. This document was produced at 09:39:23 EST on 03/04/2026 under Subscription No.20250098964 which expires on 02/15/2027, is not for resale, is licensed for one-time use only, and may only be used in accordance with the AIA Contract Documents® Terms of Service. To report copyright violations, e-mail docinfo@aiacontracts.com.
User Notes: (69a843a83a53e4fcd27e4fcd)

ARCHITECT'S SUPPLEMENTAL INSTRUCTIONS (ASI) 19
GREENHOUSE CONSTRUCTION (ARCHITECTURAL)

To:	All Contractors
Project Name:	Additions and Renovations to: North Penn High School – Bid Package 2 (BP2) 1340 S. Valley Forge Rd. Landsdale, PA 19446
Prepared for:	North Penn School District 401 E. Hancock Street Landsdale, PA 19446
Date:	26 August 2026

Notice to all Contractors contracted to the North Penn High School BP2 project, this ASI is to amend or clarify the Contract documents as follows:

GENERAL

A. This ASI constitutes part of the Project Manual and Contract. Should conflict occur between the Project Manual and items in this ASI or between Drawings and this ASI, the ASI shall govern.

B. Work described in this ASI shall be in accordance with Specifications for like items in remainder of building and complete with all labor and materials required.

C. Contractors are requested to attach a copy of this ASI to the Project Manual in their possession.

D. Work affected by items in this ASI shall be appropriately adjusted to accommodate these changes.

Per specification 012600 – CONTRACT MODIFICATION PROCEDURES, this ASI authorizes Minor Changes in the Work, not involving adjustment to the Contract Sum or the Contract Time.

Should any Contractor find that the proposed changes in the Work will require modifications to the Contract through Allowance Adjustment or Change Order, the Contractor shall submit a Proposal Request to the Architect and Construction Manager within 14 days of receipt of this ASI.

ASI 19 ITEMIZED SCOPE

ASI 19.1	GC: Greenhouse Construction by Winandy added to the GC scope of work.
ASI 19.2	GC: Revised Architectural Details at Greenhouse Tie-In
ASI 19	EC, MC & PC: ASI provided for informational purposes only.
NOTE:	A supplemental ASI will be issued following receipt of Greenhouse submittals to coordinate changes to the MEP/FP scopes of work.

GREENHOUSE VENDOR INFORMATION

19.01 Reference the attached Winandy Greenhouse Preliminary Plans dated 04/01/2026.
19.02 Reference the attached Windandy Greenhouse Revised Proposal dated 04/06/2026.

SPECIFICATIONS

19.03 None released with ASI 19.

DRAWINGS

19.04 None released with ASI 19.

SKETCHES

19.05 Sketch BP2-SKA-006; **ADD** sketch BP2-SKA-006 dated 07/31/2026.
19.06 Sketch BP2-SKA-007; **ADD** sketch BP2-SKA-007 dated 08/10/2026.
19.07 Sketch BP2-SKA-007; **ADD** sketch BP2-SKA-007 dated 08/21/2026.

ATTACHMENTS


General:

NPHS_GREENHOUSE PLANS - PRELIMINARY_2026-04-01
North Penn School District - Winandy Revised Proposal_2026-04-06

Sketches - Architectural:

BP2-SKA-008 GREENHOUSE DETAILS
BP2-SKA-006 GREENHOUSE DETAILS
BP2-SKA-007 GREENHOUSE DETAILS


END OF ASI 19

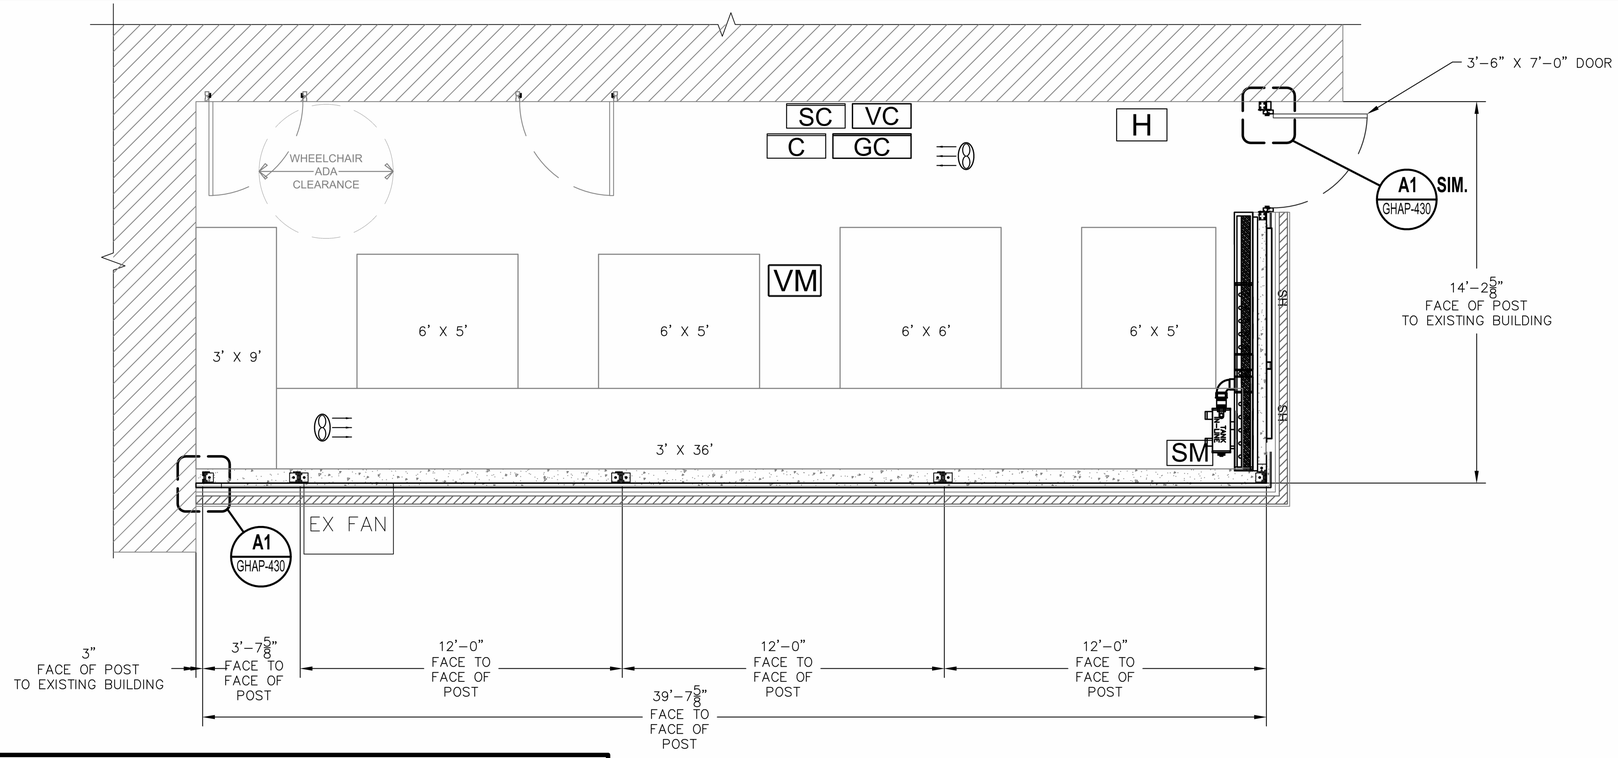

F1 | 1 PR-100

Floor Plan

Scale: 3/8" = 1'-0"

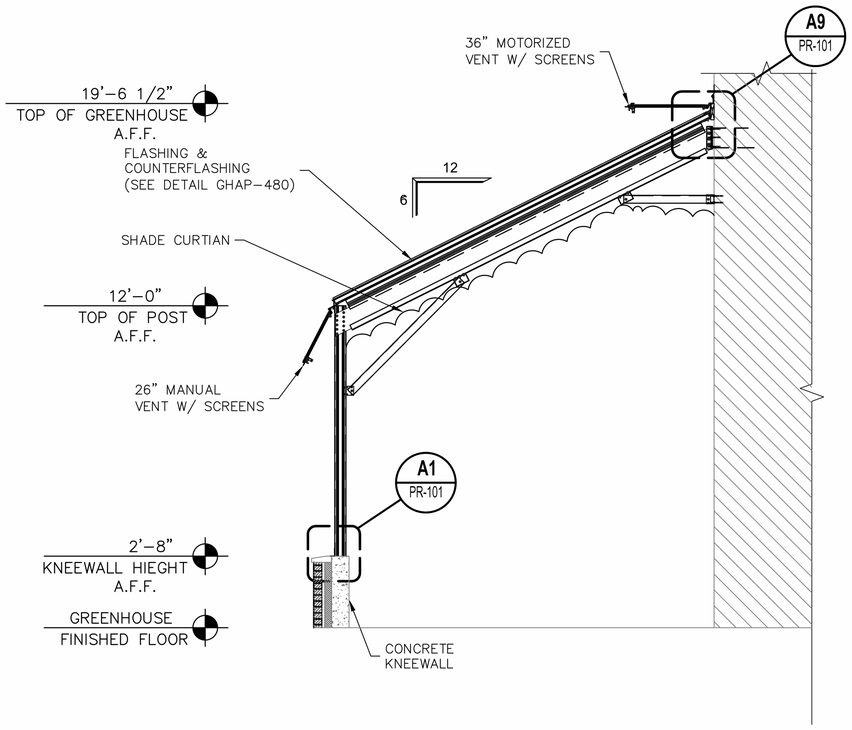

A1 | 1 PR-100

Truss

Scale: 3/8" = 1'-0"

EQUIPMENT LEGEND

SYMBOL	QTY.	DESCRIPTION	HP	VOLT	PH	AMP	WATT	RPM
VM	1	ATLAS ELECTRIC MOTORIZED VENT MACH. FOR ELBOW ARM OPERATION	1/10	115		1.8		
C	1	CONTACTOR PANEL						
EX FAN	1	36" EXHAUST FAN DCA36, w/WS, w/GS, w/ SLANT WALL HOUSING, w/ INLET & OUTLET GUARD, w/ WAA3939 SHUTTER	3/4	115				575
	2	12" HAF FAN	1/10	115		0.9		
SM	4	ROOF SHADE SYSTEM W/ LOCK DRIVE TUBE MOTOR W/ ROOF SHADE SYSTEM	1/5			2.5		
SC	1	SHADE SYSTEM CONTROLLER						
VC	1	VENT CONTROL PANEL						
GC	1	BARTLETT GREENHOUSE CONTROL MASTER		24				
	1	ACME KOOL-CEL PAD SYSTEM 10' LONG X 3' HIGH X 6" THICK SUBMERSIBLE PUMP MODEL #20S	1/3	115				
SH	1	WAAC6340 MOTORIZED SIDEWALL SHUTTER		115				
SH	1	WAAC4040 MOTORIZED SIDEWALL SHUTTER		115				
H		ELECTRIC HEATER (NOT BY WINANDY)						

SUN-MATE® Greenhouse Systems

WINANDY GHSE. CO.
2211 PEACOCK ROAD
RICHMOND, INDIANA 47374
(765) 935-2111

All information on this sheet is proprietary & remains the property of Winandy Ghse. Co. Any use or reproduction of any part of this sheet is prohibited by copyright laws.

Any Cutting/Modification to structure or extrustions is not permited W/O written permission from Winandy Greenhouse Co.

Project

NORTH PENN.
HIGH SCHOOL

Address

LANSDALE, PA

Engineer's Seal

PRELIMINARY
NOT TO BE USED FOR CONSTRUCTION

Revision History

No.	Date	Revision	Revision By

ROOF GLAZING
16MM ACRYLIC

SIDE & GABLE WALL GLAZING
16MM ACRYLIC

PARTITION WALL GLAZING
NONE

FINISH
CLEAR ANODIZED


Drawn: JS	Date: 31MAR26
Checked:	Date:

DRAWING TITLE


PRELIMINARY

DETAIL# PR-100

PG.# 1

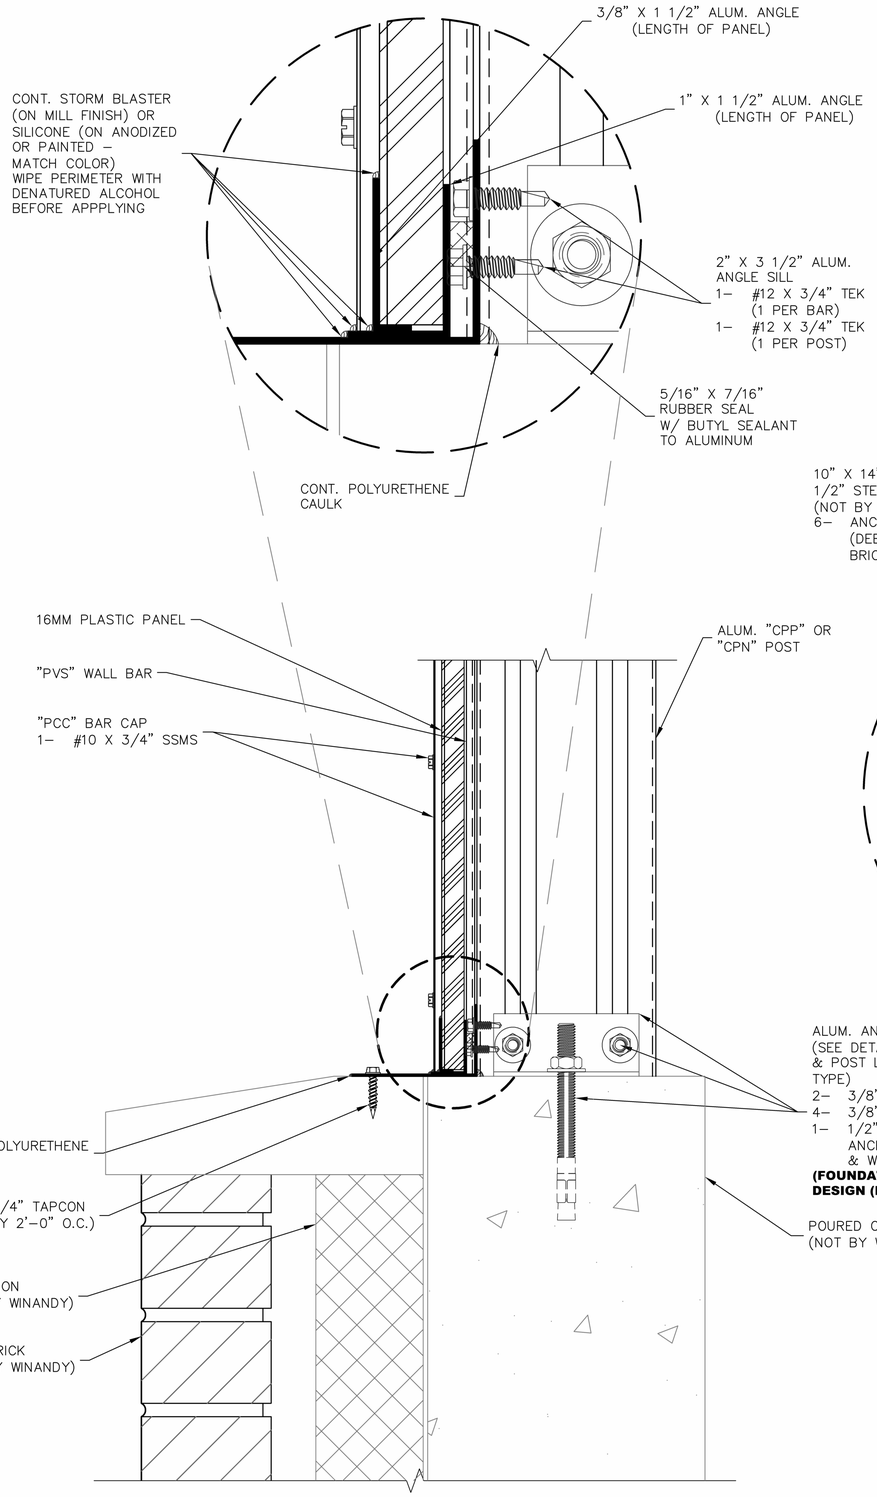

A1 | 2 / PR-101 **Post on Kneewall**
Scale: 6" = 1'-0"

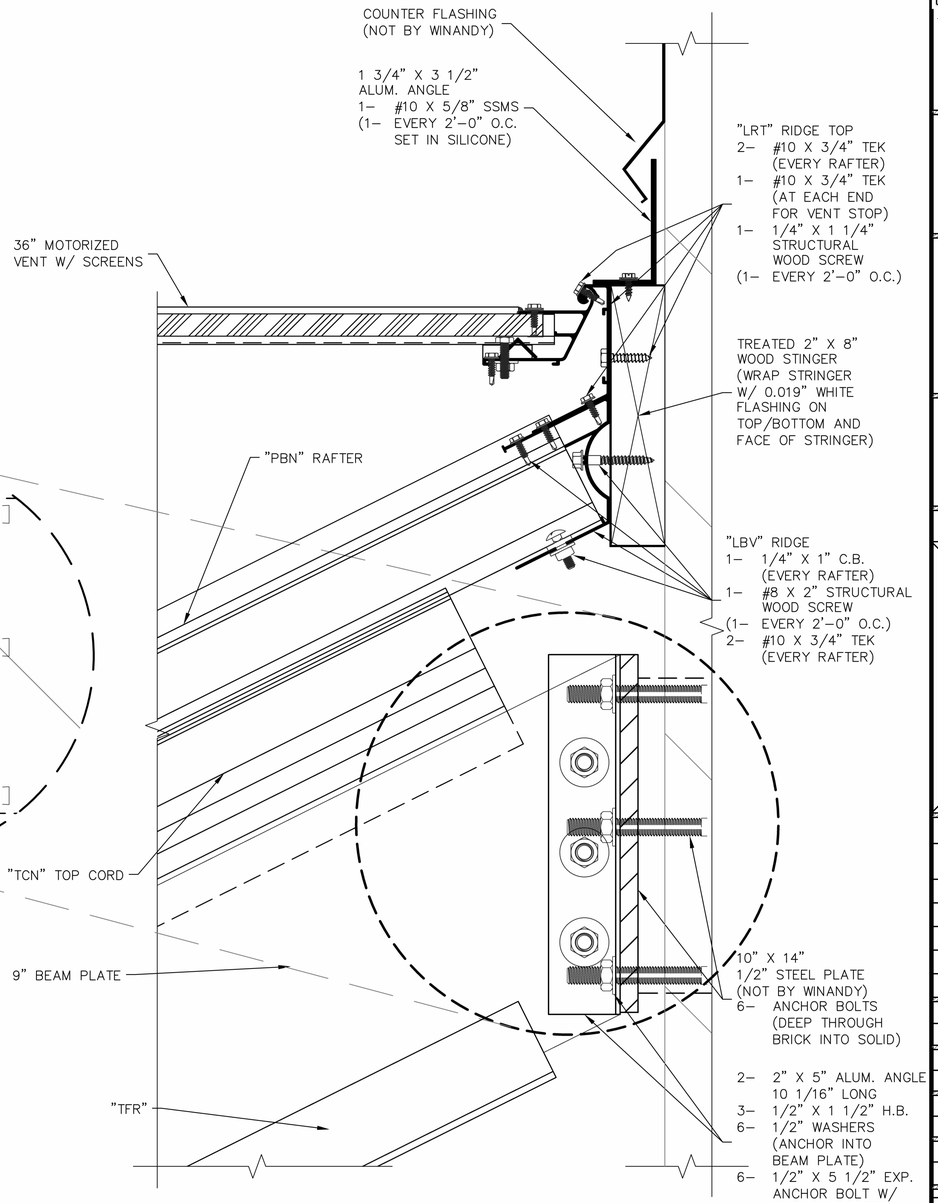

A9 | 2 / PR-101 **Ridge Attachment**
Scale: 6" = 1'-0"

SUN-MATE® Greenhouse Systems

WINANDY GHSE. CO.
2211 PEACOCK ROAD
RICHMOND, INDIANA 47374
(765) 935-2111

All information on this sheet is proprietary & remains the property of Winandy Ghse. Co. Any use or reproduction of any part of this sheet is prohibited by copyright laws.

Any Cutting/Modification to structure or extrustions is not permited W/O written permission from Winandy Greenhouse Co.

Project
NORTH PENN. HIGH SCHOOL

Address
LANSDALE, PA

Engineer's Seal
PRELIMINARY NOT TO BE USED FOR CONSTRUCTION

Revision History


No.	Date	Revision	Revision By

ROOF GLAZING	16MM ACRYLIC
SIDE & GABLE WALL GLAZING	16MM ACRYLIC
PARTITION WALL GLAZING	NONE
FINISH	CLEAR ANODIZED

Drawn: JS	Date: 31MAR26
Checked:	Date:

DRAWING TITLE
PRELIMINARY

DETAIL# PR-101
PG.# 2

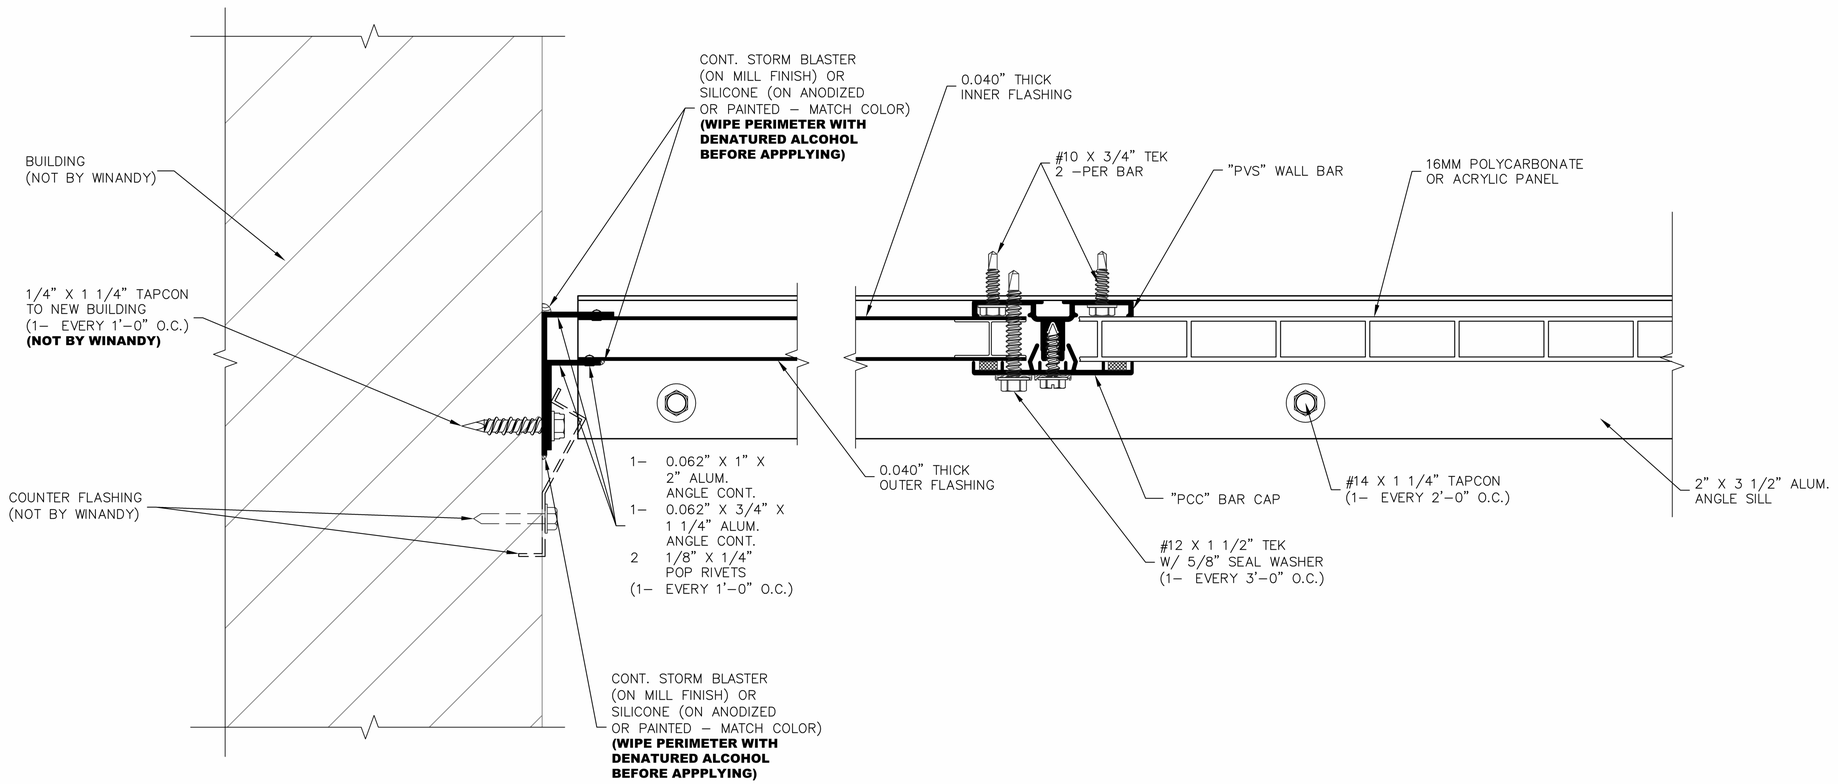

A1 * GHAP-430

Flashing at Existing Building - 16MM Panels

Scale: Full Scale

SUN-MATE® Greenhouse Systems

WINANDY GHSE. CO.
2211 PEACOCK ROAD
RICHMOND, INDIANA 47374
(765) 935-2111

All information on this sheet is proprietary & remains the property of Winandy Ghse. Co. Any use or reproduction of any part of this sheet is prohibited by copyright laws.

Any Cutting/Modification to structure or extrustions is not permited W/O written permission from Winandy Greenhouse Co.

Detail Description

FLASHING
ALUM - 16MM PANELS
SIDE WALL AT EXISTING BUILDING
CLOSURE W/ OUT
SIDE WALL VENT

Engineer's Seal

Revision History

No.	Date	Revision	Revision By
1	01APR26	REV1	JS

Drawn: TAM	Date: 29JAN25
Checked:	Date:


DETAIL# GHAP-430

PG.#

IMPORTANT AND A MUST:
ALMOST ALL EXTRUDED ALUMINUM MEMBERS HAVE BOLT SLOTS FOR ASSEMBLY. BOLTS AND WASHERS **MUST BE** INSTALLED IN BOLT SLOTS BEFORE MEMBERS CAN BE INSTALLED. **TAKE TIME** TO UNDERSTAND HOW MANY AND TYPE OF BOLTS AND WASHERS ARE REQUIRED IN THE VARIOUS BOLT SLOTS.

NOTE:
IT IS IMPERATIVE TO CHECK AND MAKE SURE MASONRY WALL IS PLUM AND LEVEL PRIOR TO GREENHOUSE ERECTION.

NOTE:
COUNTER FLASHING MUST BE FLEXIBLE, SO GREENHOUSE CAN MOVE FREELY FROM MASONRY WALL

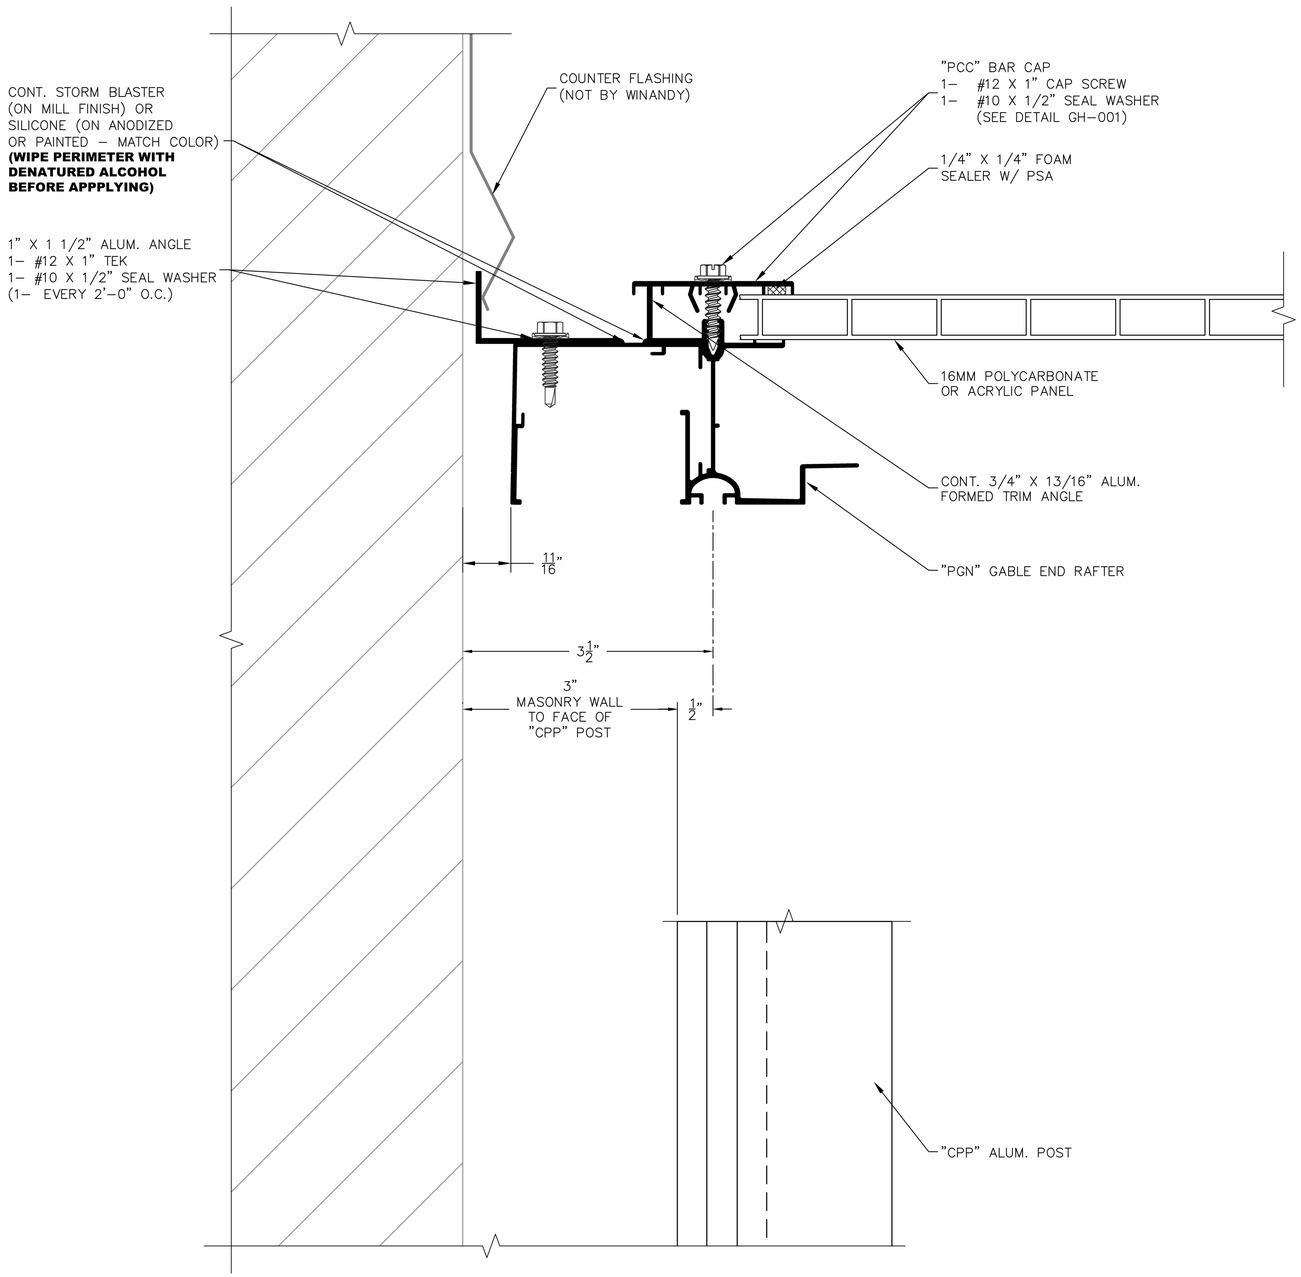

A1
GHAP-480

Gable Rafter Flashing to Existing Building - 16MM Panel

Scale: 1'-0" = 1'-0"

SUN-MATE® Greenhouse Systems

WINANDY GHSE. CO.
2211 PEACOCK ROAD
RICHMOND, INDIANA 47374
(765) 935-2111

All information on this sheet is proprietary & remains the property of Winandy Ghse. Co. Any use or reproduction of any part of this sheet is prohibited by copyright laws.

Any Cutting/Modification to structure or extrustions is not permited W/O written permission from Winandy Greenhouse Co.

Detail Description

EDGE FLASHING
"PGN" GABLE RAFTER AT MASONRY
WITH 16MM PANELS

Engineer's Seal

Revision History

No.	Date	Revision	Revision By

Drawn: JS	Date: 31MAR26
Checked:	Date:

DETAIL#
GHAP-480

9SERVICE SPEED SATISFACTION

WINANDY GREENHOUSE COMPANY, INC.

Greenhouse Manufacturers, Builders and Heating Engineers

New **"SUN-MATE"** *ReNew*

RICHMOND, INDIANA 47374
Phone (765) 935-2111 2211 PEACOCK ROAD Fax (765) 935-2110
SINCE 1919

April 6, 2026

Mr. William Slawter
North Penn School District
630 West 8th Street
Lansdale, PA 19446

RE: New Greenhouse - Revised

NOTE: WINANDY GREENHOUSE COMPANY EMPLOYS OPEN SHOP, MERIT SHOP, NON-UNION ERECTORS. IF UNION ONLY JOBSITE CONDITIONS, UNION WORK RULES, PLA, UNION FIXED WAGES, OR OTHER RESTRICTIVE UNION PRACTICES ARE APART OF THIS PROJECT THEN THIS BID QUOTE IS NULL AND VOID.

WE BID TO YOU AS FOLLOWS: SPECIFIED MATERIALS AND SPECIFIED LABOR for 1 – 15' deep approx. X 41' long approx. x 12' eave height approx., Winandy Sun-Mate rigid frame lean to greenhouse glazed with 16mm acrylic panels configured approximately as shown on the preliminary plan attached dated October 2, 2025. We will provide specially designed Winandy Sun-Mate rigid frame lean to greenhouse superstructure to the required local code loads, roof and vertical wall glazing of 16mm structured sheet acrylic panels, glazing accessories, nuts, bolts, screws, and hardware. We will also provide one line thermostatic electric motorized ridge vents with 16 mesh x 18 mesh screens and one line of manually operated side vents with 16 mesh x 18 mesh screens. Greenhouse to sit on support foundations approximately 2'8" high provided by others to the dimensions shown on Winandy shop drawings. **DO NOT BUILD FOUNDATION WALLS FROM PRELIMINARY PLANS; BUILD ONLY FROM APPROVED GREENHOUSE SHOP DRAWINGS.** Winandy sill system is self-flashing onto support walls; no special base flashing has been included. Winandy will provide primary flashing or primary flashing location at dissimilar surfaces with counter flashing to be provided by others. We will also provide one 3'6" x 7'0" x 1 3-4" thick standard Winandy architectural grade half glass door with twin lever ADA compliant lock set ready to receive owner's large footprint or small footprint (to be specified) core to be inserted into the lock set, LOCK SET CORE, KEYING OF LOCK SET CORE, AND KEYS ARE BY OTHERS. Greenhouse superstructure to be provided in clear satin anodized finish; vent operators, vent machines, vent shafting, screens, purchased equipment, plant benches, and all fasteners are to be self-colored.

We will also provide the below listed equipment. All equipment will be provided with necessary hanging and or framing accessories. **NO MECHANICAL OR ELECTRICAL HOOK-UP LABOR OR MATERIALS OF ANY KIND HAVE BEEN INCLUDED INCLUDING, NOT LIMITED TO NOT LIMITED TO, PIPING RUNS, CONDUIT RUNS, WIRING RUNS, OR END TERMINATIONS FOR SAME.**

- 1 – Modine PTC85, 92% efficient, gas fired unit heater with hanging kit and PVC venting kit including both primary and secondary heat exchangers of stainless steel.
- 1 –ACME DCA36H 2 speed exhaust fan with slant wall housing, inlet and outlet guard and backdraft damper.

"An amount equal to any tax or other governmental charge upon the production, sale, occupation of selling, shipment or use of material which is now or may be hereafter imposed by Federal, State or Municipal authorities upon either the purchaser or the Winandy Greenhouse Company, Inc., which the Winandy Greenhouse Company, Inc. is obliged to pay or collect, shall be added to the price and shall be paid by the Purchaser."

- 2 – 12" HAF fans with mounting brackets.
- 1 – 36" high x 10' long x 6" think ACME model CSEG pad system with top distribution and bottom return, stringers and flashing, submersible pump and plumbing completer kit.
- 2 – ACME WAAC motorized inlet shutters with NEMA 3R motorizing kits.
- 1 – Overhead shade curtain system featuring TGU driveline, truss-to-truss operation, Ludvig Svensson flame retardant cloth with approximately 50% shade, nuts, bolts, screws, and hardware.
- 6 – Standard Winandy plant benches as detailed on preliminary featuring ¾ #13 hot dipped galvanized expanded metal top, aluminum perimeter trim, galvanized steel tube and fitting frame.
- 1 – Entry level digital control system with contactor panel and installation instructions.

We will also provide complete shop drawings, submittals, and unlimited telephone consultations. Shop drawings to be prepared under the direct supervision of our in-house professional engineer shall bear his Pennsylvania seal.

NOTE: All materials are FOB jobsite with unloading by Winandy designated personnel; unloading assistance (brief use of forklift or skid loader), laydown area, jobsite access, and jobsite security are the responsibilities of North Penn School District.

NOTE: We have not included any labor or materials for the following: earthwork, drainage, masonry, concrete, special base flashing, counter flashing, door lock cylinders, keying of door lock cylinders, keys, HVAC hook-ups, lighting, interior furnishings other than plant benches, plumbing, piping, water service, fire protection, telecommunications, electrical power control wiring components, or any other labor or materials not specifically called out above.

NOTE: We do not include any cleaning of glazing or greenhouse surfaces prior to final inspection or substantial completion inspection for the greenhouse. All components will be installed "greenhouse clean" as received from the factory. No post-installation cleaning of any kind is provided.

NOTE: Winandy is a non-union, merit shop, open shop contractor. If union labor, closed work site conditions are required on this project, this quotation is null and void.

NOTE: General Contractor / Construction Manager to furnish trash dumpster for disposal of all job site debris at no cost to Winandy. This dumpster is to be in place during the entire course of this project.

NOTE: Winandy Greenhouse Company assumes this to be a "single mobilization" project. No additional trips back to the job site have been included. NO INITIALIZATION OF EQUIPMENT IS INCLUDED. THIS IS THE RESPONSIBILITY OF THE MECHANICAL & ELECTRICAL CONTRACTORS.

NOTE: Regarding field erection, this bid quote assumes complete access to all greenhouse sides on the exterior by man-lift type lifts and concrete floor in place for interior man-lift use. Additional charges will apply if access is restricted or terrain is severe.

NOTE: Attendance at progress or coordination meeting shall only be required of Winandy Greenhouse Co., Inc. during actual On-Site activity under this bid quote. Any meetings other than the aforementioned shall be by telecommunications participation on the part of Winandy.

NOTE: We have not included the cost of a labor and materials performance bond; however, one can be furnished for the cost of the premium.

"An amount equal to any tax or other governmental charge upon the production, sale, occupation of selling, shipment or use of material which is now or may be hereafter imposed by Federal, State or Municipal authorities upon either the purchaser or the Winandy Greenhouse Company, Inc., which the Winandy Greenhouse Company, Inc. is obliged to pay or collect, shall be added to the price and shall be paid by the Purchaser."

NOTE: Winandy Standard warranty of one year applies to this project (unless other warranty provisions specifically stated in greenhouse section). Winandy Standard One Year Warranty applies to materials manufactured by Winandy Greenhouse Co., Inc. Roof and wall covering warranties are as provided by covering manufacturer. All purchased equipment warranties are as provided by equipment manufacturers with a minimum of one year. Standard Warranty provisions and wording are available for review upon request. Effective start date of warranty shall commence upon substantial completion of greenhouse systems (not occupancy).

NOTE: Winandy Greenhouse Company is not responsible for procuring local permits required to build the greenhouse. All permits shall be the responsibility of others.

NOTE: We have not included any Federal, State, Municipal, Sales, Use or any other such taxes of any type that arise or are assessed as a result of any purchase under this quote that may be applicable. Owner agrees to assume responsibility for any such taxes and relieve our company of that responsibility.

NOTE: We have not included the cost of builders risk insurance. We assume that the General Contractor / Construction Manager has complete builders risk insurance for all materials on site, including materials provided by Winandy Greenhouse Company. If builders risk insurance is required we can provide it at the cost of the premium.

NOTE: This proposal is limited to acceptance within 30 days, because we are subject to price increases from our suppliers that are imposed on us without prior notice. If acceptance after 30 days; this proposal is to be reconfirmed or revised, and resubmitted.

NOTE: This bid quote constitutes the framework of the Winandy Greenhouse Co., Inc. bid. This bid quote must attach to, form a part of and govern the execution of the work under any contract or purchase order.

NOTE: ALL LOAD BEARING SURFACES REQUIRED TO ACCEPT LOADS IMPOSED BY THE GREENHOUSE REGARDLESS OF LOAD LOCATION ARE TO BE DESIGNED, ENGINEERED, AND BUILT BY OTHERS TO WITHSTAND SAID LOADS IN ACCORDANCE WITH LOAD LOCATIONS AS DETAILED IN GREENHOUSE SHOP DRAWINGS. NO DESIGN OR

ENGINEERING SERVICES FOR BEARING SURFACES ARE INCLUDED BY WINANDY GREENHOUSE COMPANY, INC.

NOTE: General Contractor, Construction Manager and/or Owner accept full responsibility for any damage caused by natural or un-natural forces once the materials are on the jobsite whether erected or not and specifically agrees to reimburse Winandy Greenhouse Co., Inc. for any materials required to be replaced due to damage caused by said forces. Winandy Greenhouse Co., Inc. accepts responsibility for any damage caused by its employees or subcontractors to any of the materials furnished above.


We can provide the above referenced specified materials and specified labor for the sum of $189,950.00 (One Hundred Eighty-Nine Thousand Nine Hundred Fifty Dollars).

Respectfully submitted,

Michael J. Doherty

"An amount equal to any tax or other governmental charge upon the production, sale, occupation of selling, shipment or use of material which is now or may be hereafter imposed by Federal, State or Municipal authorities upon either the purchaser or the Winandy Greenhouse Company, Inc., which the Winandy Greenhouse Company, Inc. is obliged to pay or collect, shall be added to the price and shall be paid by the Purchaser."

INTERIOR PARTITION SCHEDULE

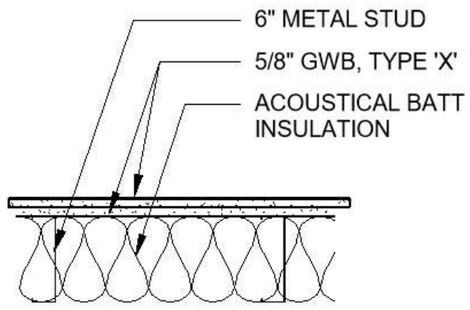WALL TYPE	WALL CONSTRUCTION	WALL FRAMING			WALL RATING		
		TYPE	SIZE	SPACING	FIRE RATING	UL#	STC
S6AX	 FIRE RATED WALL ASSEMBLY TO UNDERSIDE OF DECK - PROVIDE TPFS AT ALL VOIDS AND PENETRATIONS	METAL	6"	16" O.C.	1 HR	497	37

REFERENCE BP2-A004

DOOR AND FRAME SCHEDULE - AREA C

NO.	DOOR						FRAME				GLAZING TYPE	FIRE RATING	COMMENTS
	TYPE	WIDTH	HEIGHT	THICKNESS	MATERIAL	FINISH	TYPE	MATERIAL	FINISH	DEPTH			
C118-1	VH	3' - 0"	7' - 0"	1 3/4"	Hollow Metal	Paint	2	Hollow Metal	Paint	5 3/4"	T	45	
C118-2	VH	3' - 0"	7' - 0"	1 3/4"	Hollow Metal	Paint	2	Hollow Metal	Paint	5 3/4"	T	45	

REFERENCE BP2-A602

SCHRADERGROUP
161 Leverington Ave Suite 105
Philadelphia, Pennsylvania 19127
T 215 482 7440
F 215 482 7441
www.sgarc.com


Additions and Renovations to:
NORTH PENN HIGH SCHOOL - BID PACKAGE 2 (BP2)
1340 S. VALLEY FORGE RD.
LANSDALE, PA 19446

Drawing Title:
GREENHOUSE DETAILS

Date: 07/31/26


Scale:

Drawing Number:
BP2-SKA-006

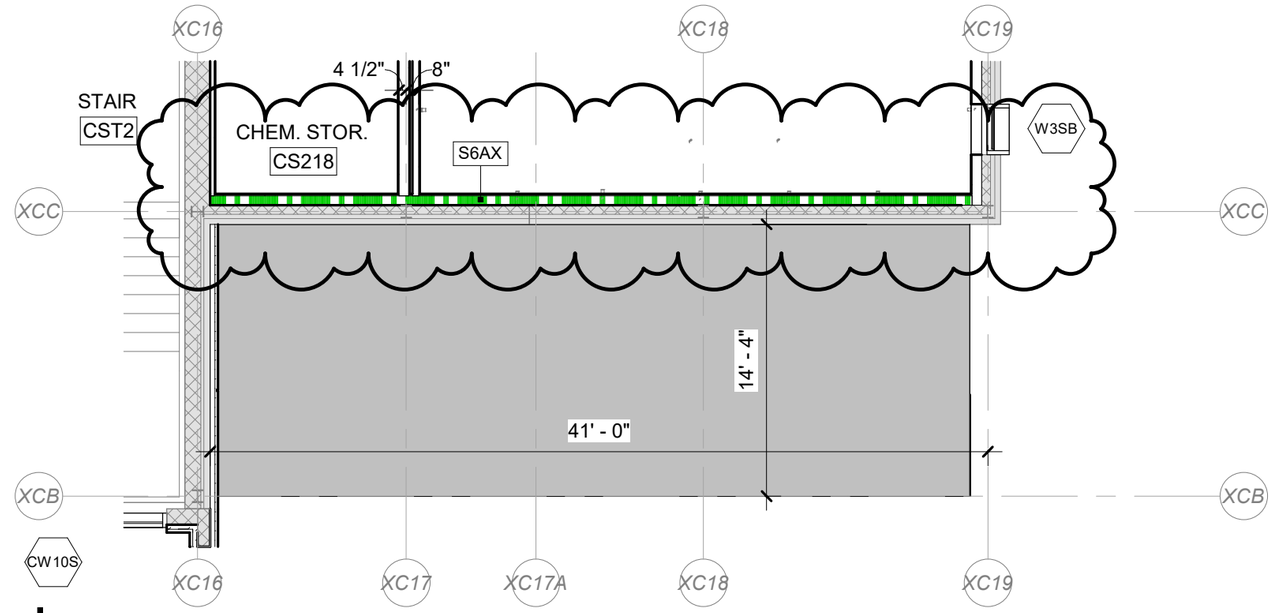

PARTIAL SECOND FLOOR PLAN - AREA C

SCALE: 1/8" = 1'-0"
REFERENCE 1/BP2-A112.C

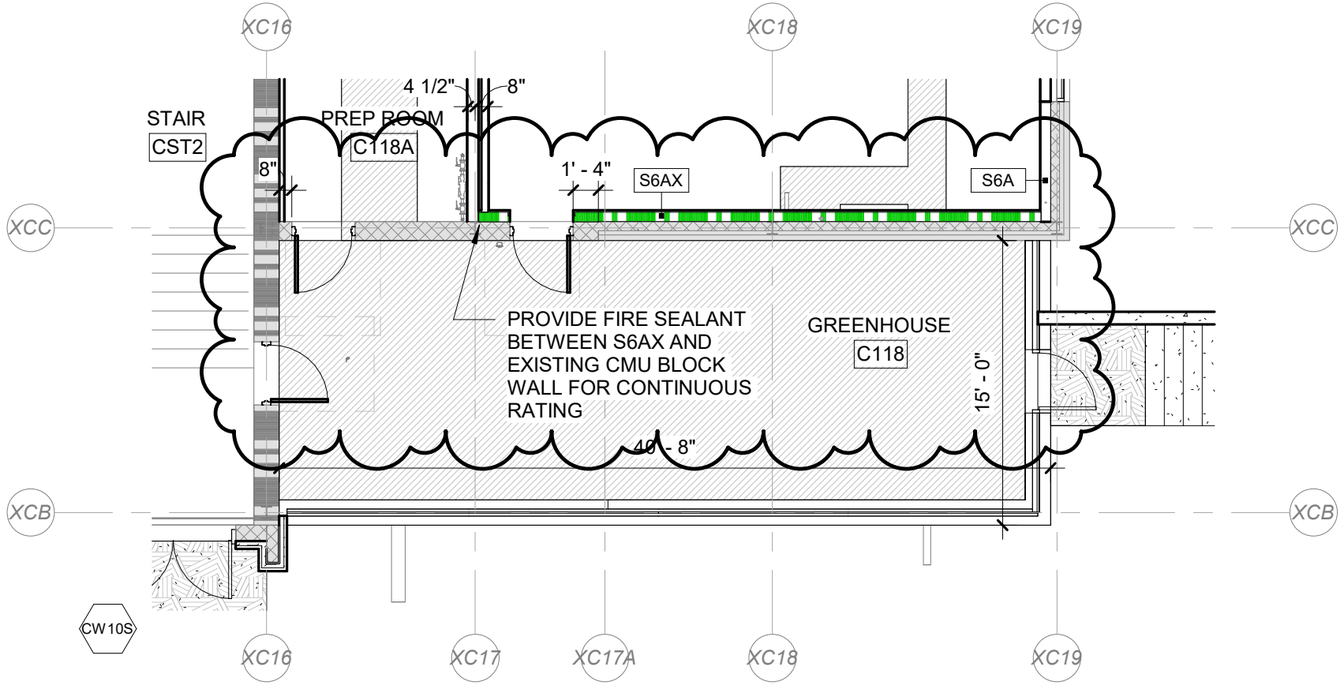

PARTIAL FIRST FLOOR PLAN - AREA C

SCALE: 1/8" = 1'-0"
REFERENCE 1/BP2-A111.C

SCHRADERGROUP
161 Leverington Ave Suite 105
Philadelphia, Pennsylvania 19127
T 215 482 7440
F 215 482 7441
www.sgarc.com


Additions and Renovations to:
NORTH PENN HIGH SCHOOL - BID
PACKAGE 2 (BP2)
1340 S. VALLEY FORGE RD.
LANSDALE, PA 19446

Drawing Title:
GREENHOUSE DETAILS

Date: 08/10/26


Scale: 1/8" = 1'-0"

Drawing Number:
BP2-SKA-007

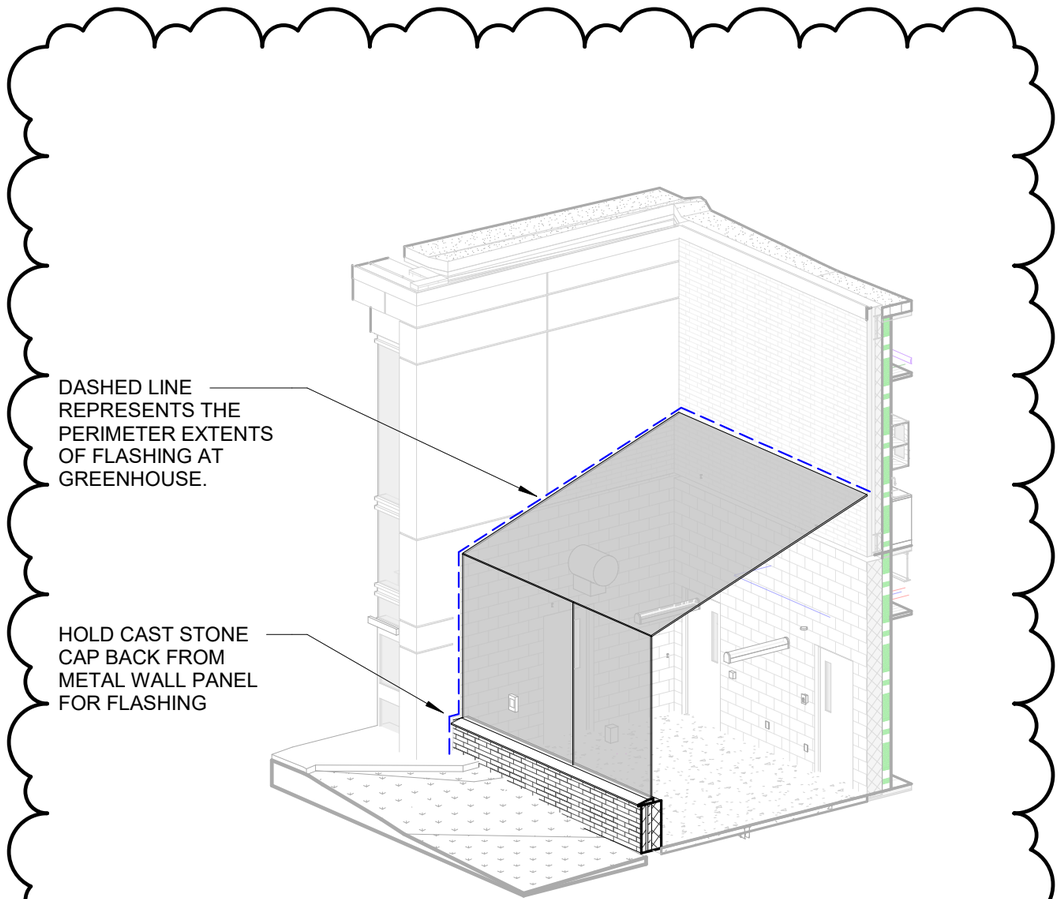

GREENHOUSE FLASHING EXTENTS

SCALE:

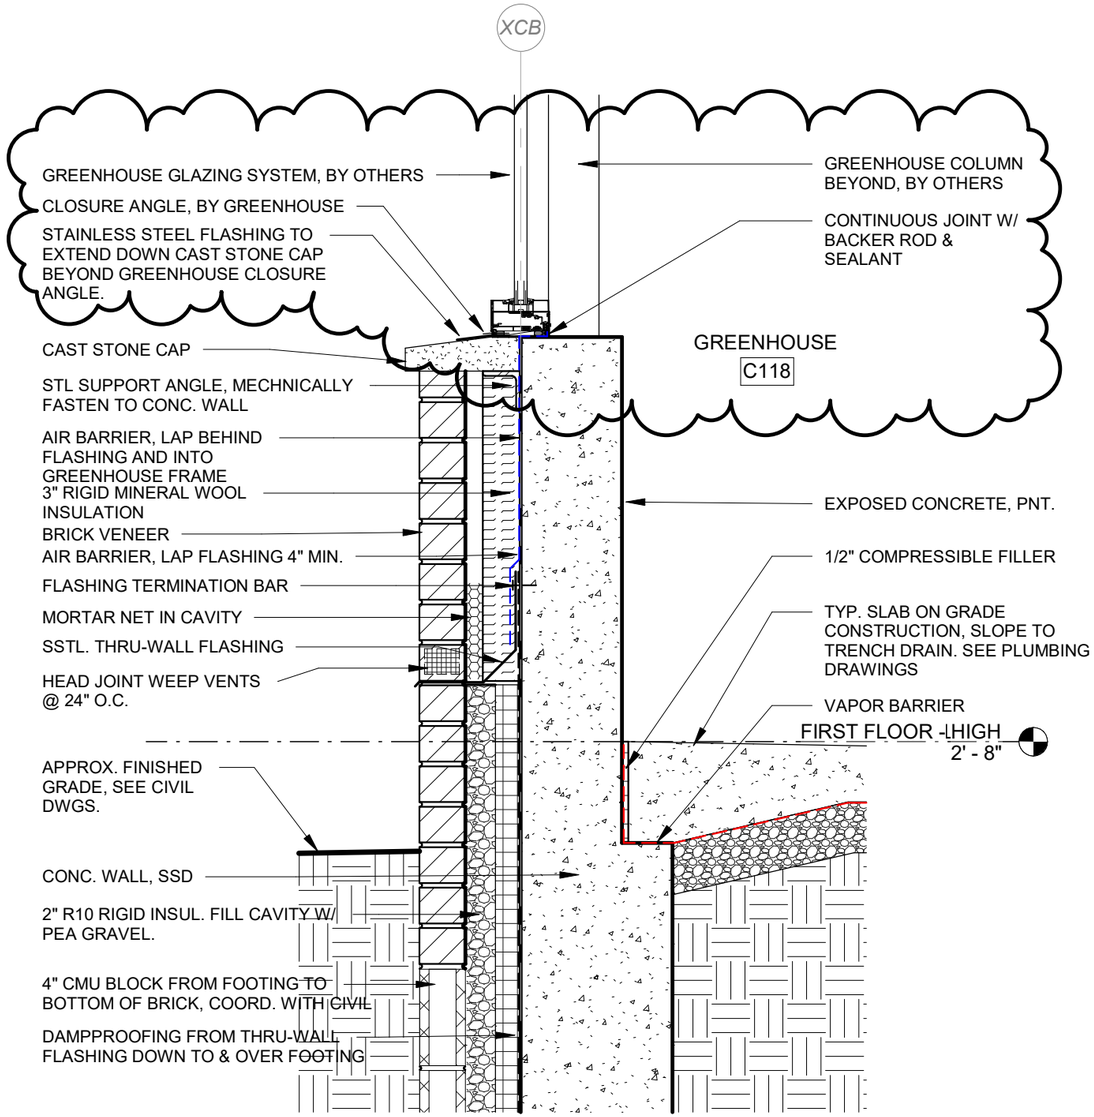

NOTE. GREENHOUSE SYSTEM BY OTHERS. GC TO COORDINATE WITH GREENHOUSE MANUF. AT ALL LOCATIONS WHERE GREENHOUSE COMPONENTS INTERFACE WITH GC SCOPE OF WORK

GREENHOUSE SECTION

SCALE: 1" = 1'-0"

SCHRADERGROUP
161 Leverington Ave Suite 105
Philadelphia, Pennsylvania 19127
T 215 482 7440
F 215 482 7441
www.sgarc.com

Additions and Renovations to:
NORTH PENN HIGH SCHOOL - BID
PACKAGE 2 (BP2)
1340 S. VALLEY FORGE RD.
LANSDALE, PA 19446

Drawing Title:
GREENHOUSE DETAILS

Date: 08/21/26

Scale: 1" = 1'-0"

Drawing Number:
BP2-SKA-008